

0 10 20 30 40 50
m

Location plan
1:1250



0 5 10 15 20 25
m

Site plan
1:500


N

Do not scale from this drawing. Check all dimensions on site.

Rev	Date	Notes
PL1	11.08.26	Planning issue

Project	517 8A Shardcroft Avenue, SE24 0DT
Title	Site & location plans as proposed
Status	Planning
DWG No.	517 : 100
Scale	1:100 @ A3
Date	Jul 2026
Rev	PL1

+44 (0)20 8425 2209
info@doandco.studio
C4.09 Parkhall, 40 Martell Road
London SE21 8EN

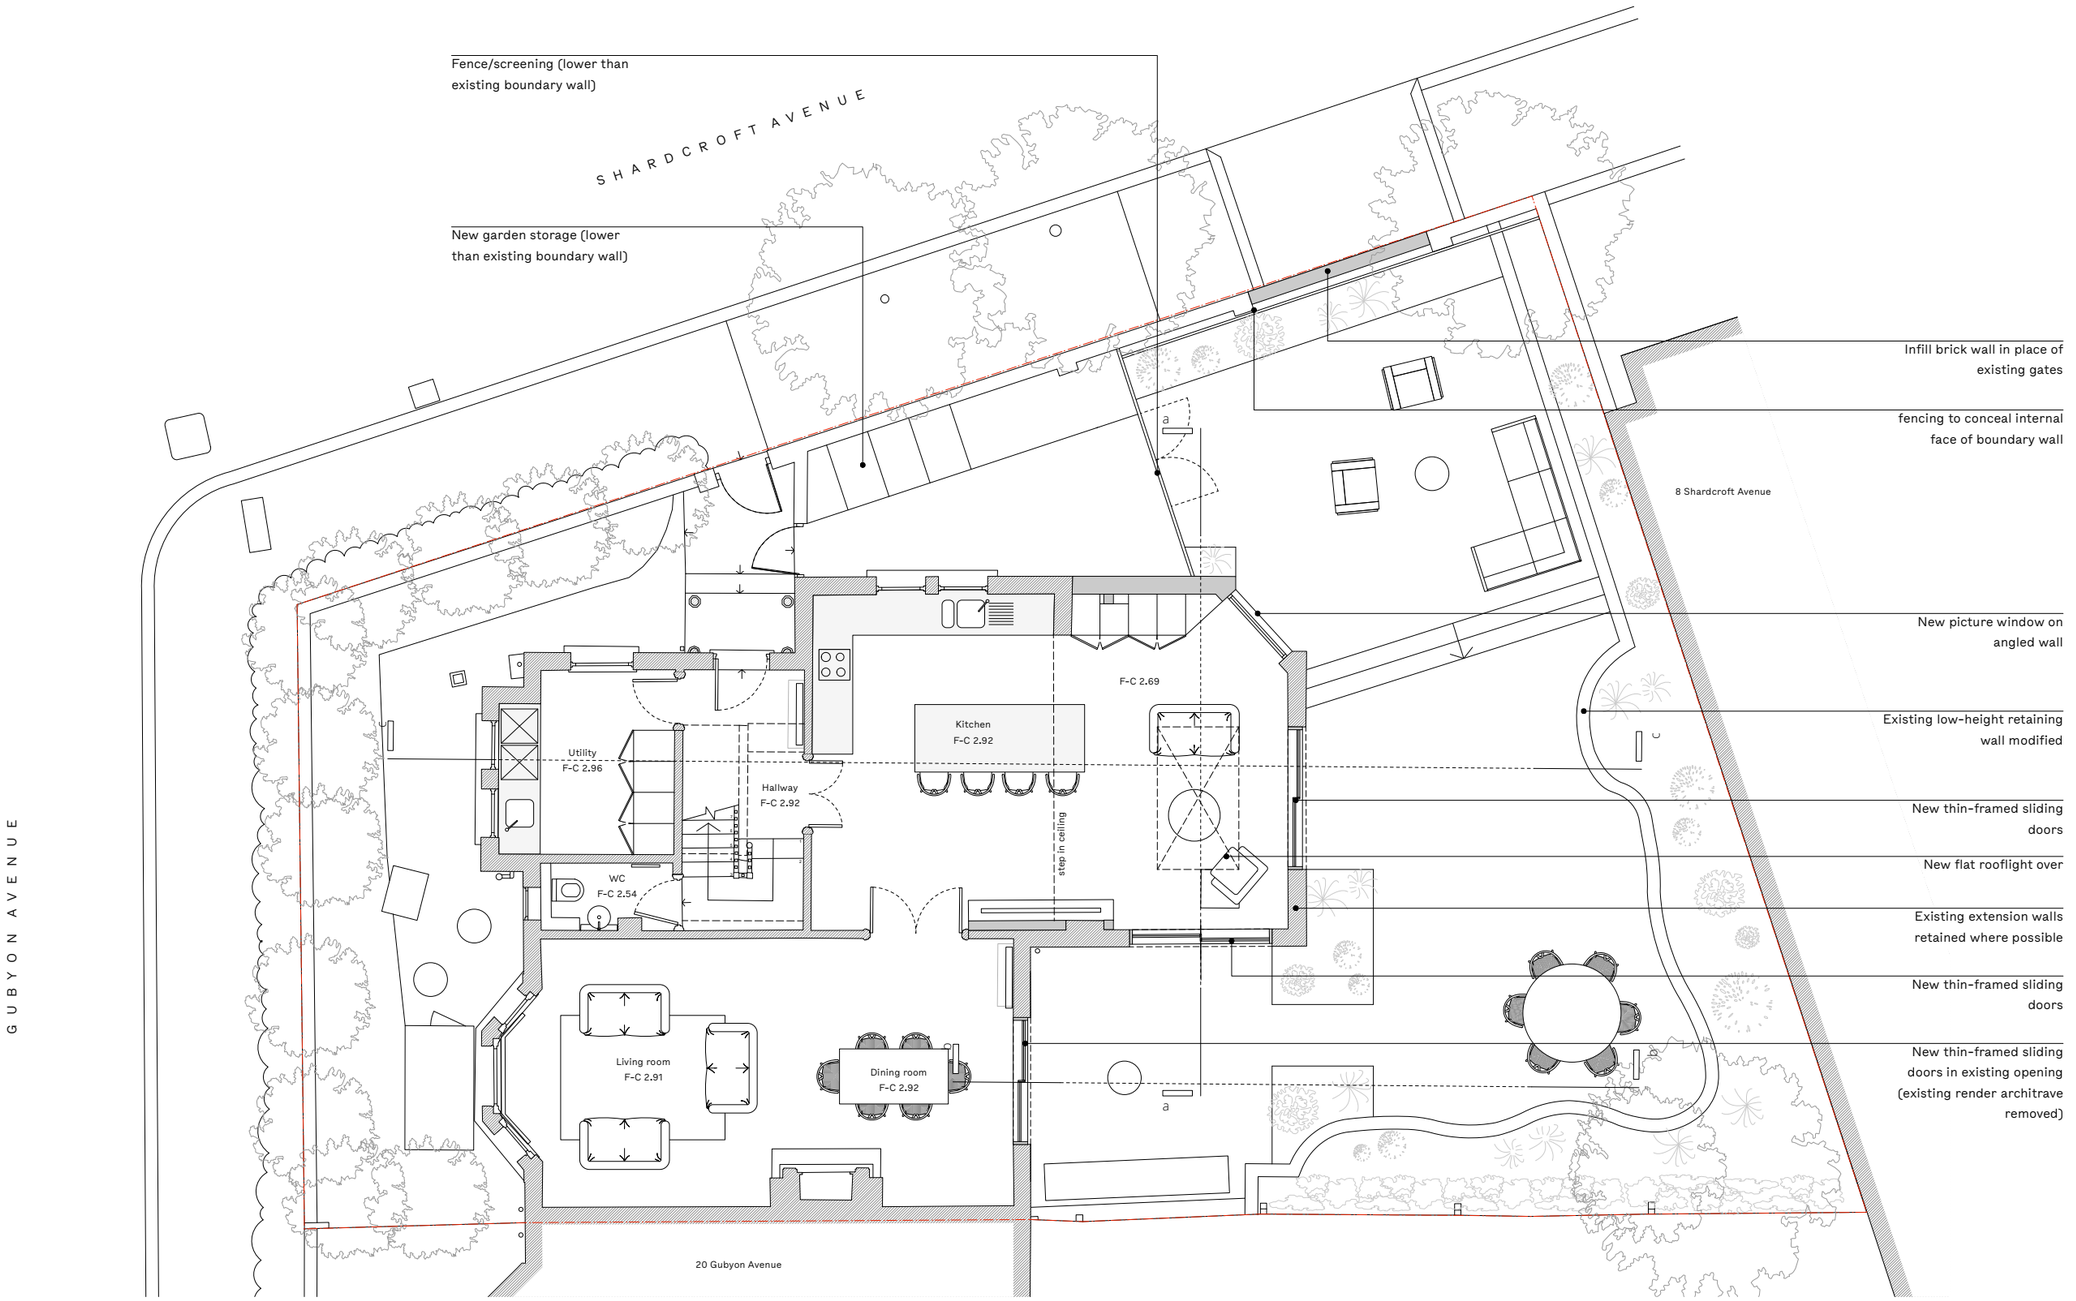

Ground floor plan as proposed


Do not scale from this drawing. Check all dimensions on site.

Rev	Date	Notes
PL1	11.08.26	Planning issue

0 1 2 3 4 5
m

Project	517 8A Shardcroft Avenue, SE24 0DT	DWG No.	517 : 101
Title	Ground floor plan as proposed	Scale	1:100 @ A3
Status	Planning	Date	Jul 2026
		Rev	PL1

+44 (0)20 8425 2209
info@doandco.studio
C4.09 Parkhall, 40 Martell Road
London SE21 8EN

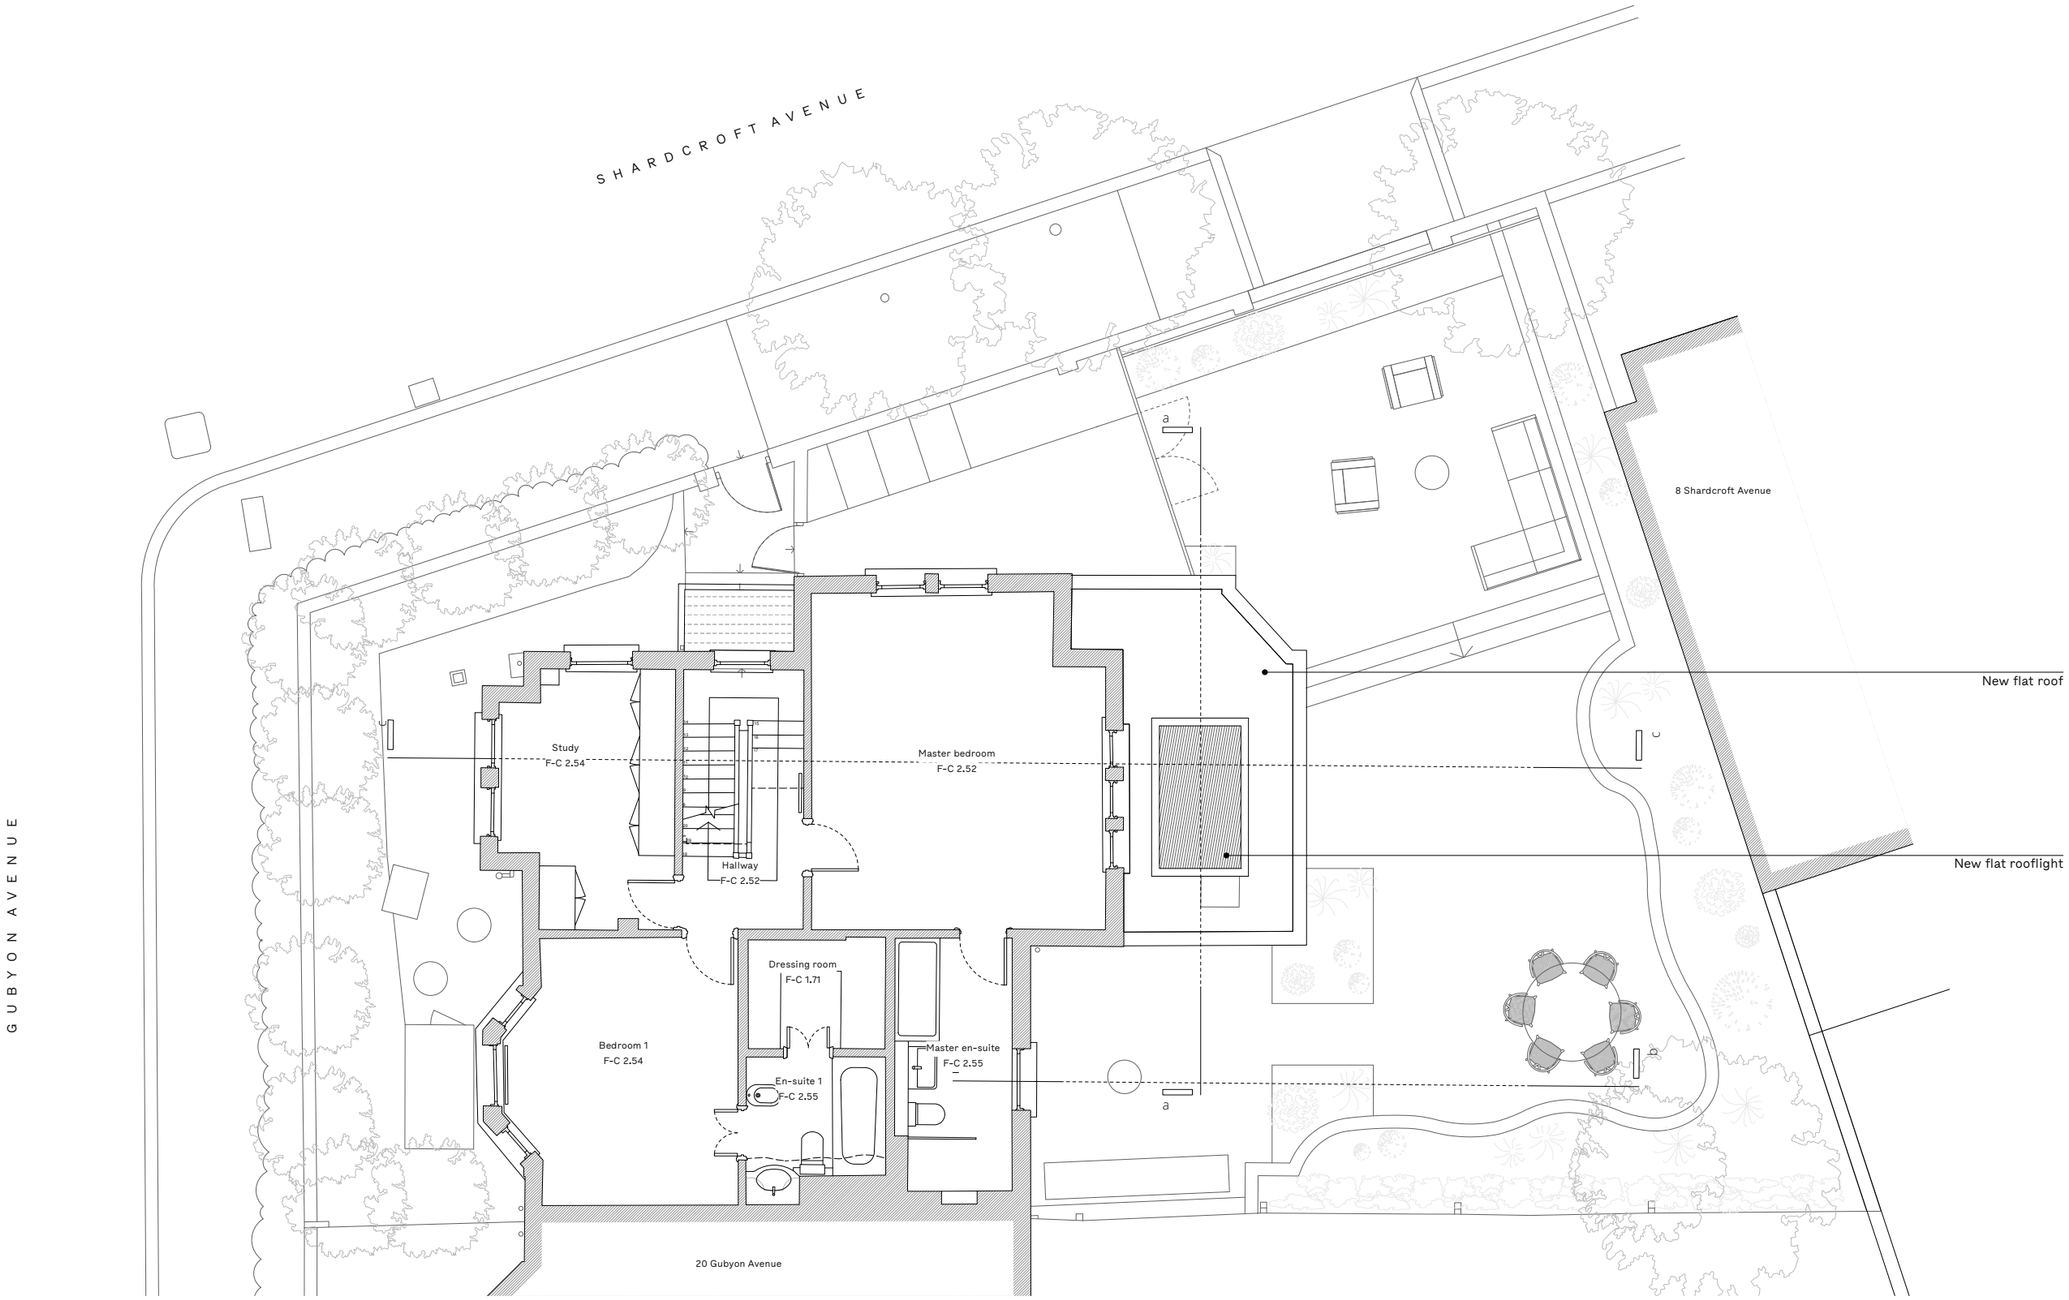

First floor plan as proposed


Do not scale from this drawing. Check all dimensions on site.

Rev	Date	Notes
PL1	11.08.26	Planning issue

0 1 2 3 4 5
m

Project	517 8A Shardcroft Avenue, SE24 0DT
Title	First floor plan as proposed
Status	Planning
DWG No.	517 : 102
Scale	1:100 @ A3
Date	Jul 2026
Rev	PL1

+44 (0)20 8425 2209
info@doandco.studio
C4.09 Parkhall, 40 Martell Road
London SE21 8EN

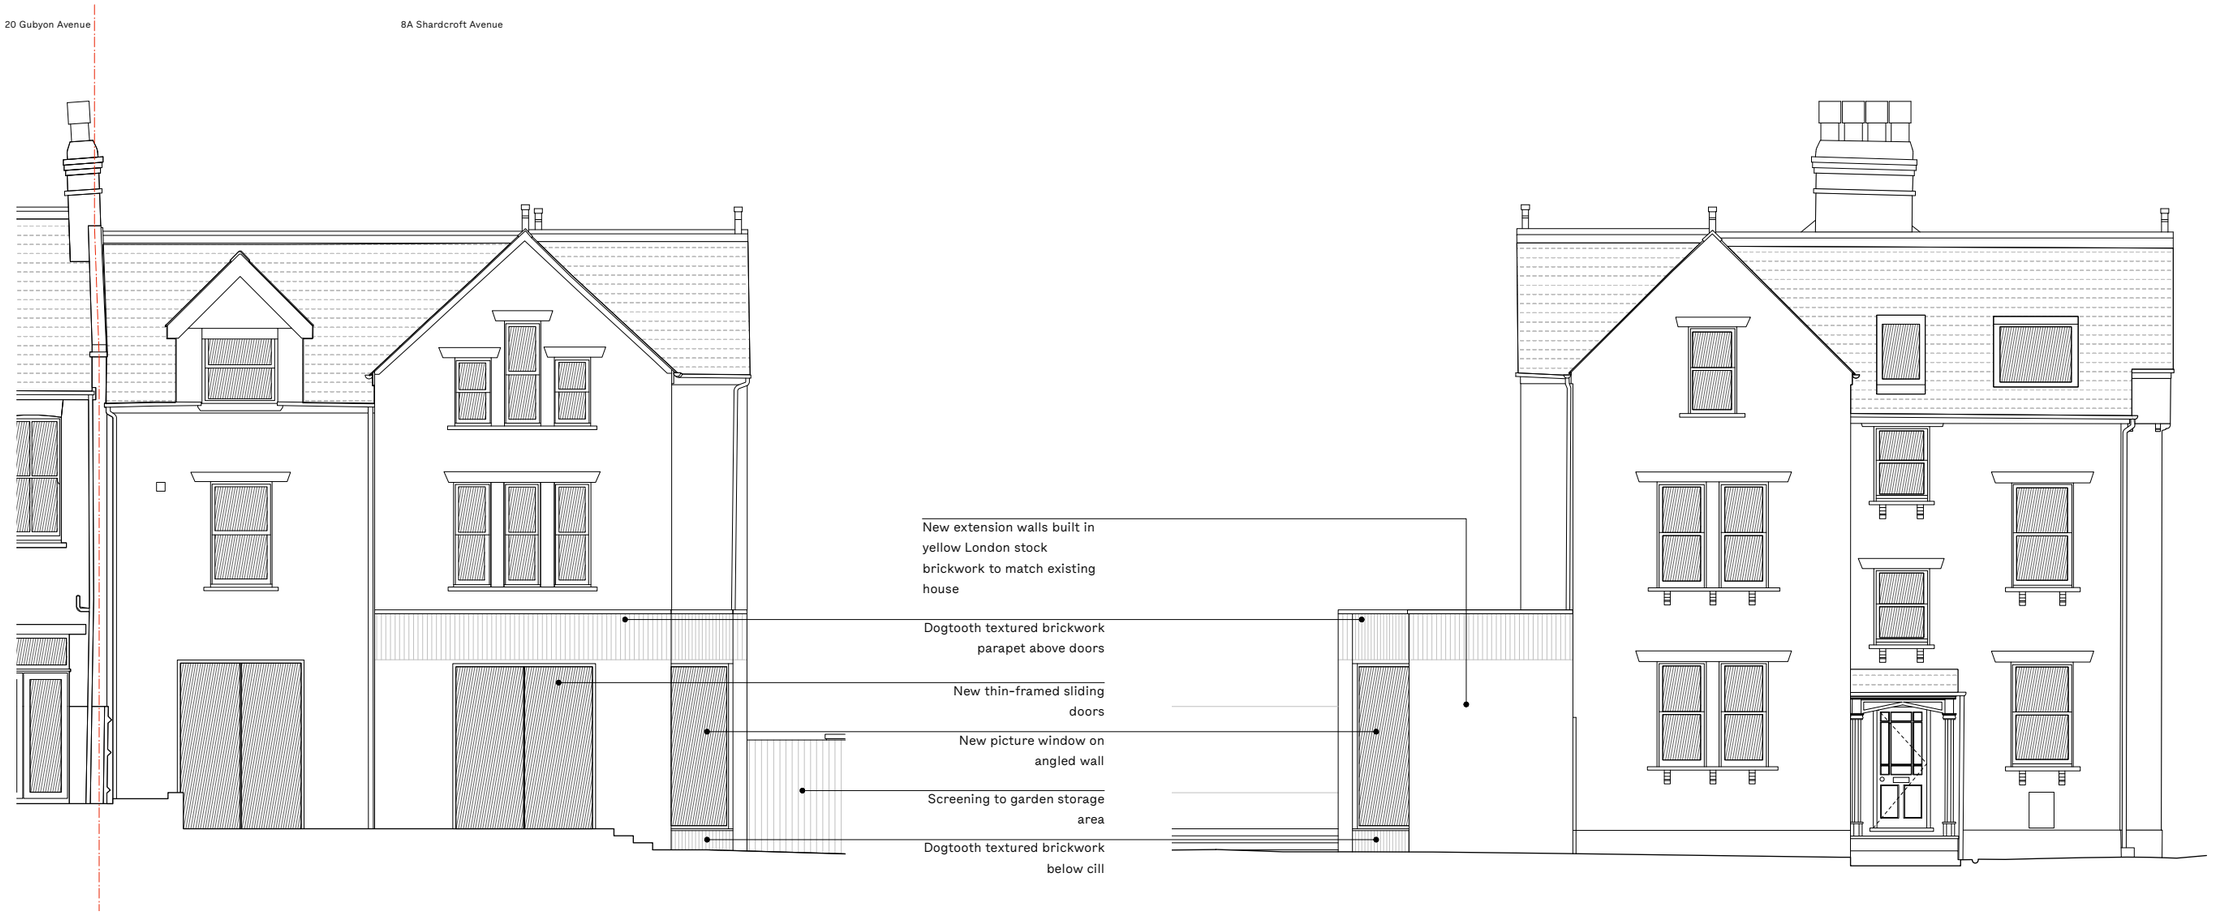

Rear elevation as proposed

Side elevation as proposed


Do not scale from this drawing. Check all dimensions on site.

Rev	Date	Notes
PL1	11.08.26	Planning issue


0 1 2 3 4 5
m

Project	517 8A Shardcroft Avenue, SE24 0DT	DWG No.	517 : 103
Title	Elevations as proposed	Scale	1:100 @ A3
Status	Planning	Date	Jul 2026
		Rev	PL1

+44 (0)20 8425 2209
info@doandco.studio
C4.09 Parkhall, 40 Martell Road
London SE21 8EN

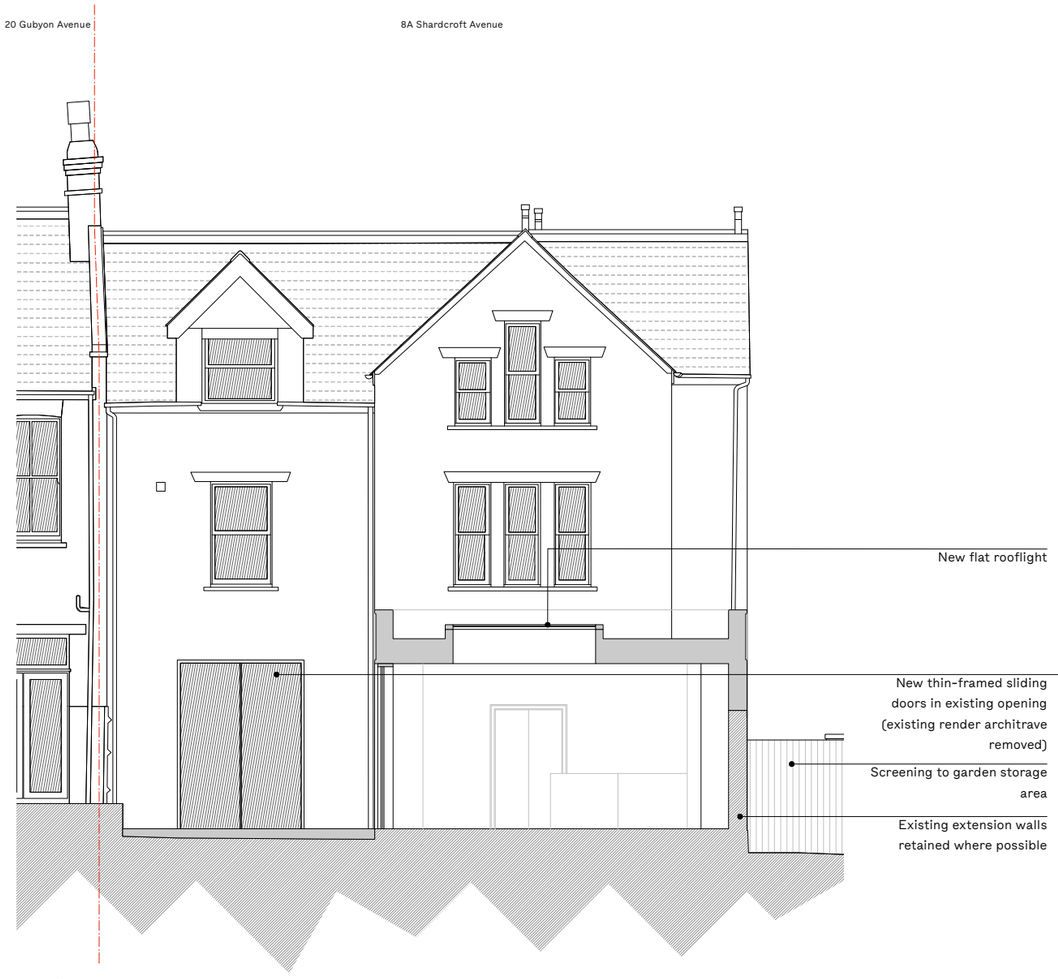

Section a-a as proposed

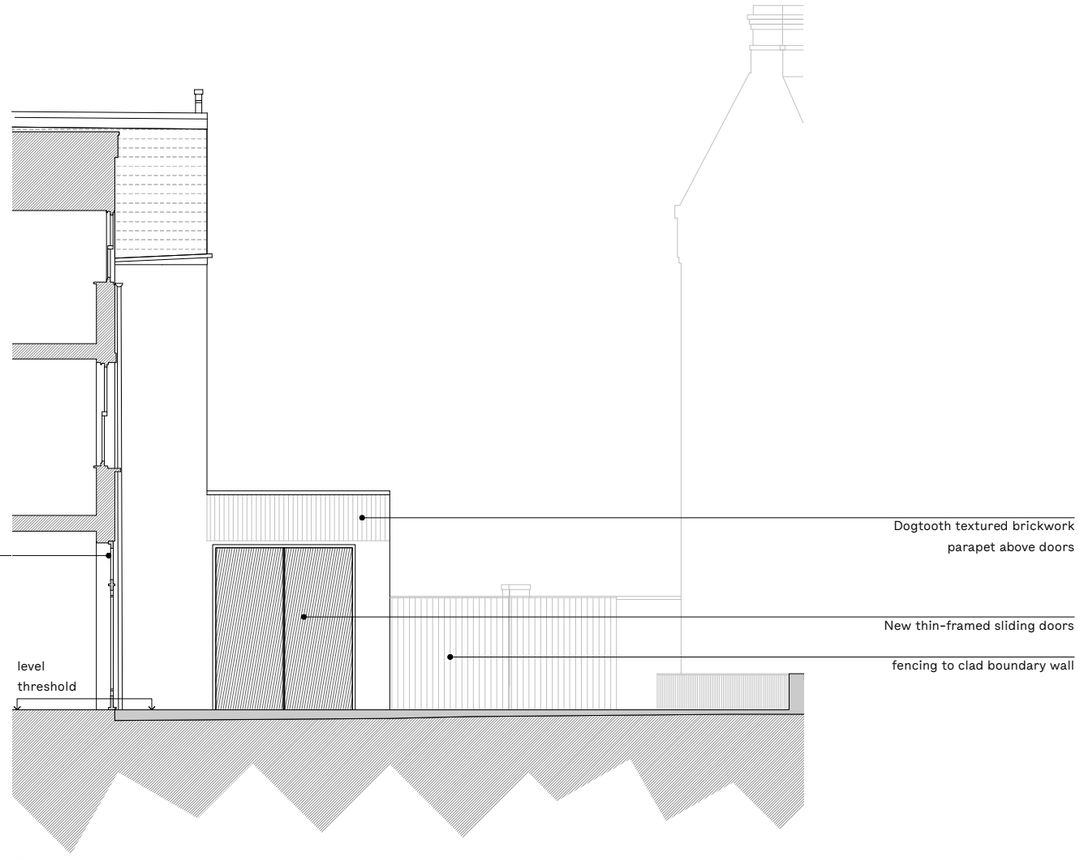

Section b-b as proposed

Do not scale from this drawing. Check all dimensions on site.

Rev	Date	Notes
PL1	11.08.26	Planning issue

0 1 2 3 4 5
m

Project	517 8A Shardcroft Avenue, SE24 0DT
Title	Sections as proposed
Status	Planning
DWG No.	517 : 104
Scale	1:100 @ A3
Date	Jul 2026
Rev	PL1

+44 (0)20 8425 2209
info@doandco.studio
C4.09 Parkhall, 40 Martell Road
London SE21 8EN



Section c-c as proposed

Do not scale from this drawing. Check all dimensions on site.

Rev	Date	Notes
PL1	11.08.26	Planning issue

0 1 2 3 4 5
m

Project	517	DWG No.	517 : 105
	8A Shardcroft Avenue, SE24 0DT	Scale	1:100 @ A3
Title	Section as proposed	Date	Jul 2026
Status	Planning	Rev	PL1

+44 (0)20 8425 2209
info@doandco.studio
C4.09 Parkhall, 40 Martell Road
London SE21 8EN