
SPECIFICATION


Frame: Timber, Painted to match existing

Door Leaf: Timber, Painted to match existing


Glazing: Double Glazing

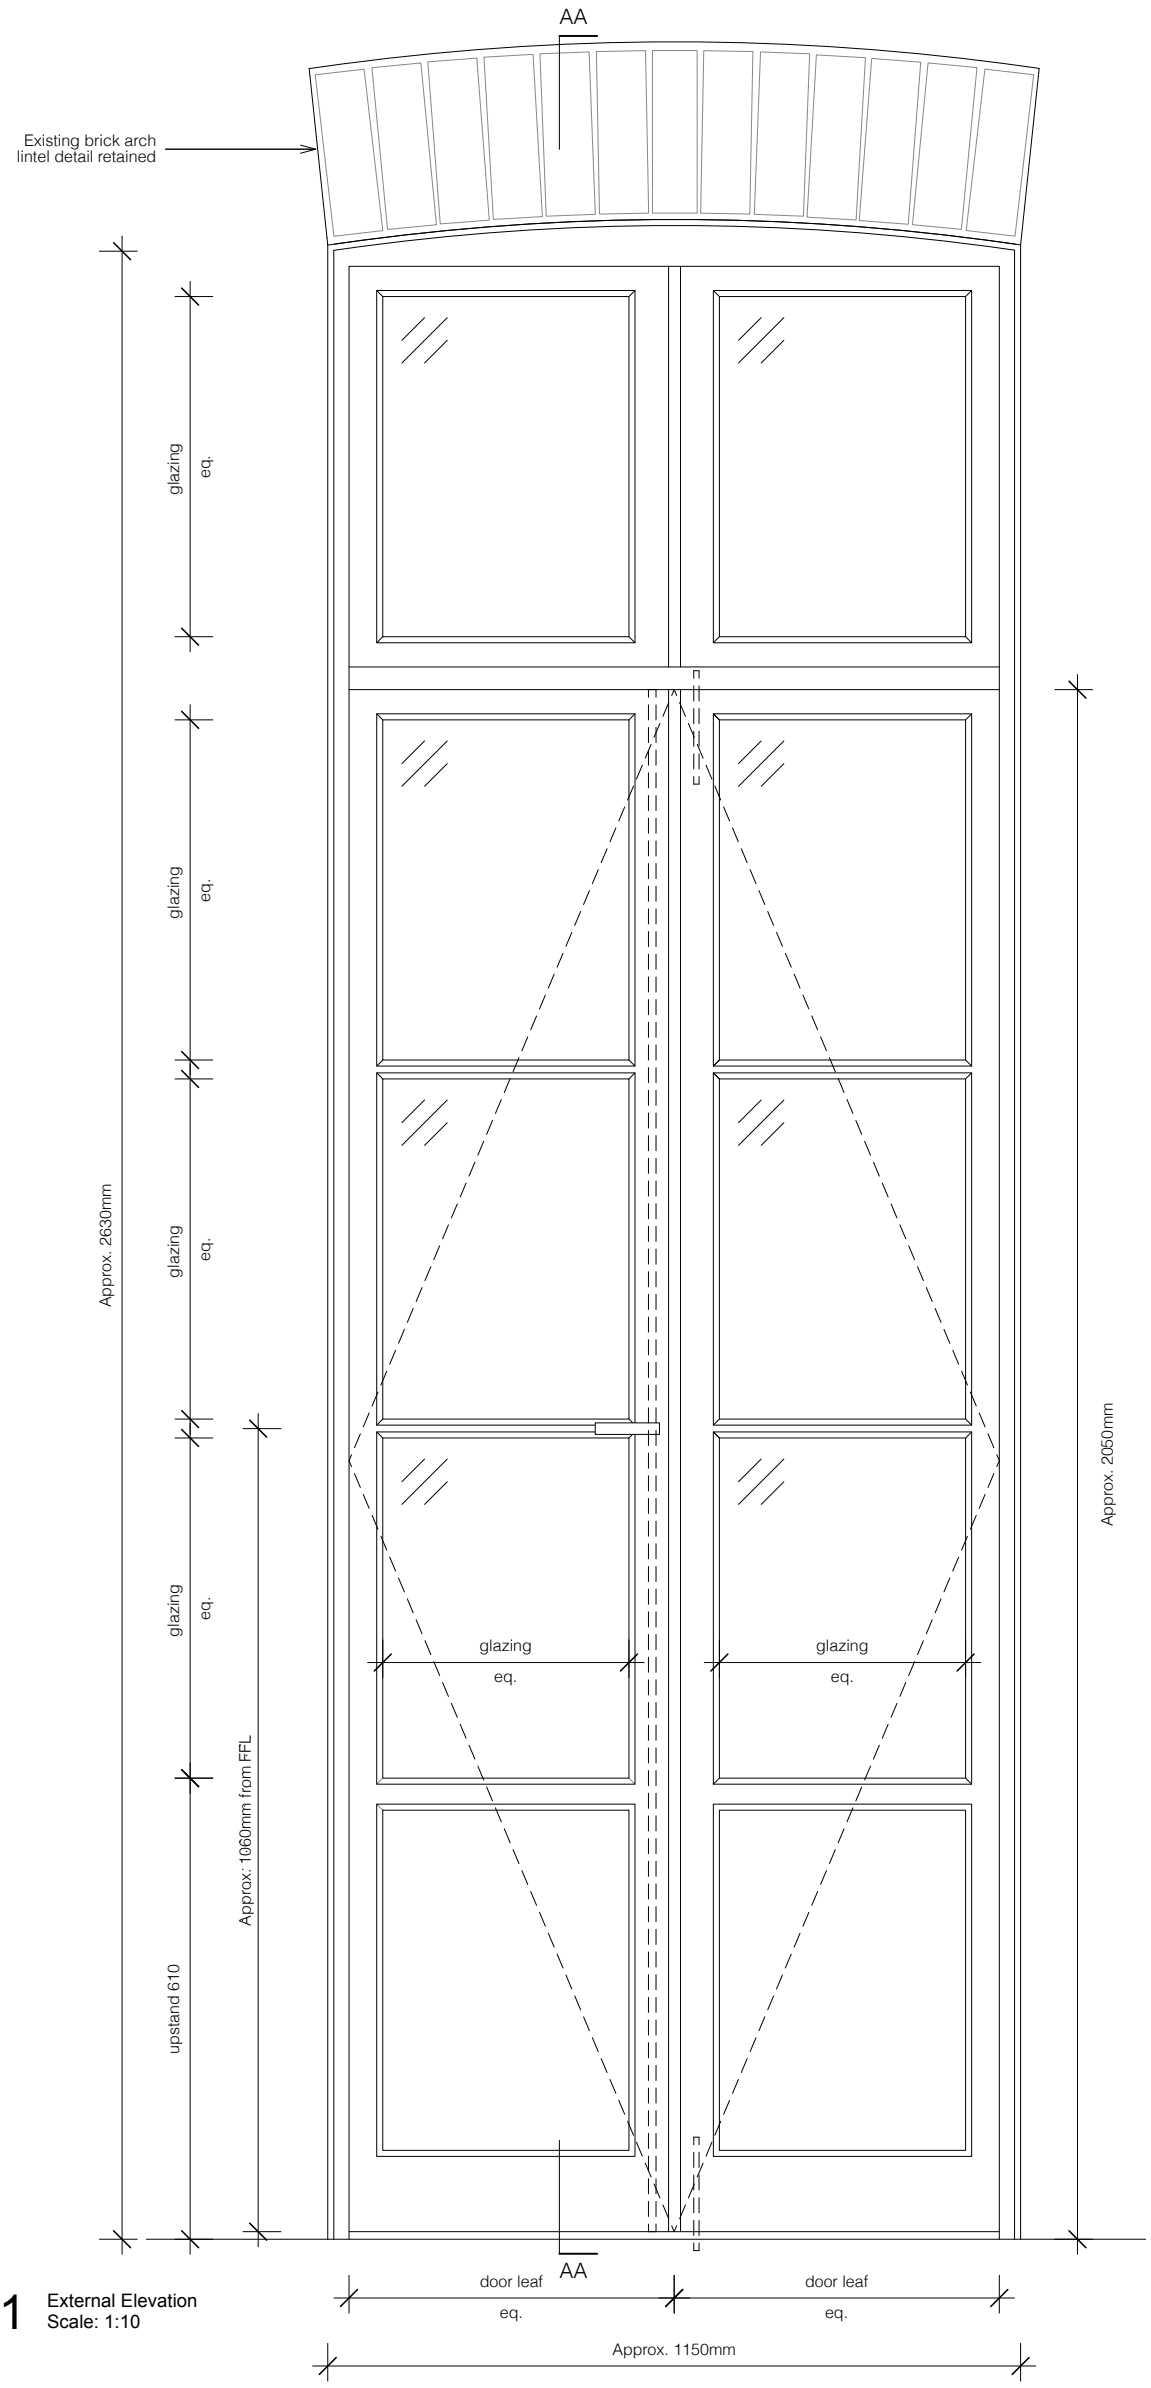

01 External Elevation
Scale: 1:10

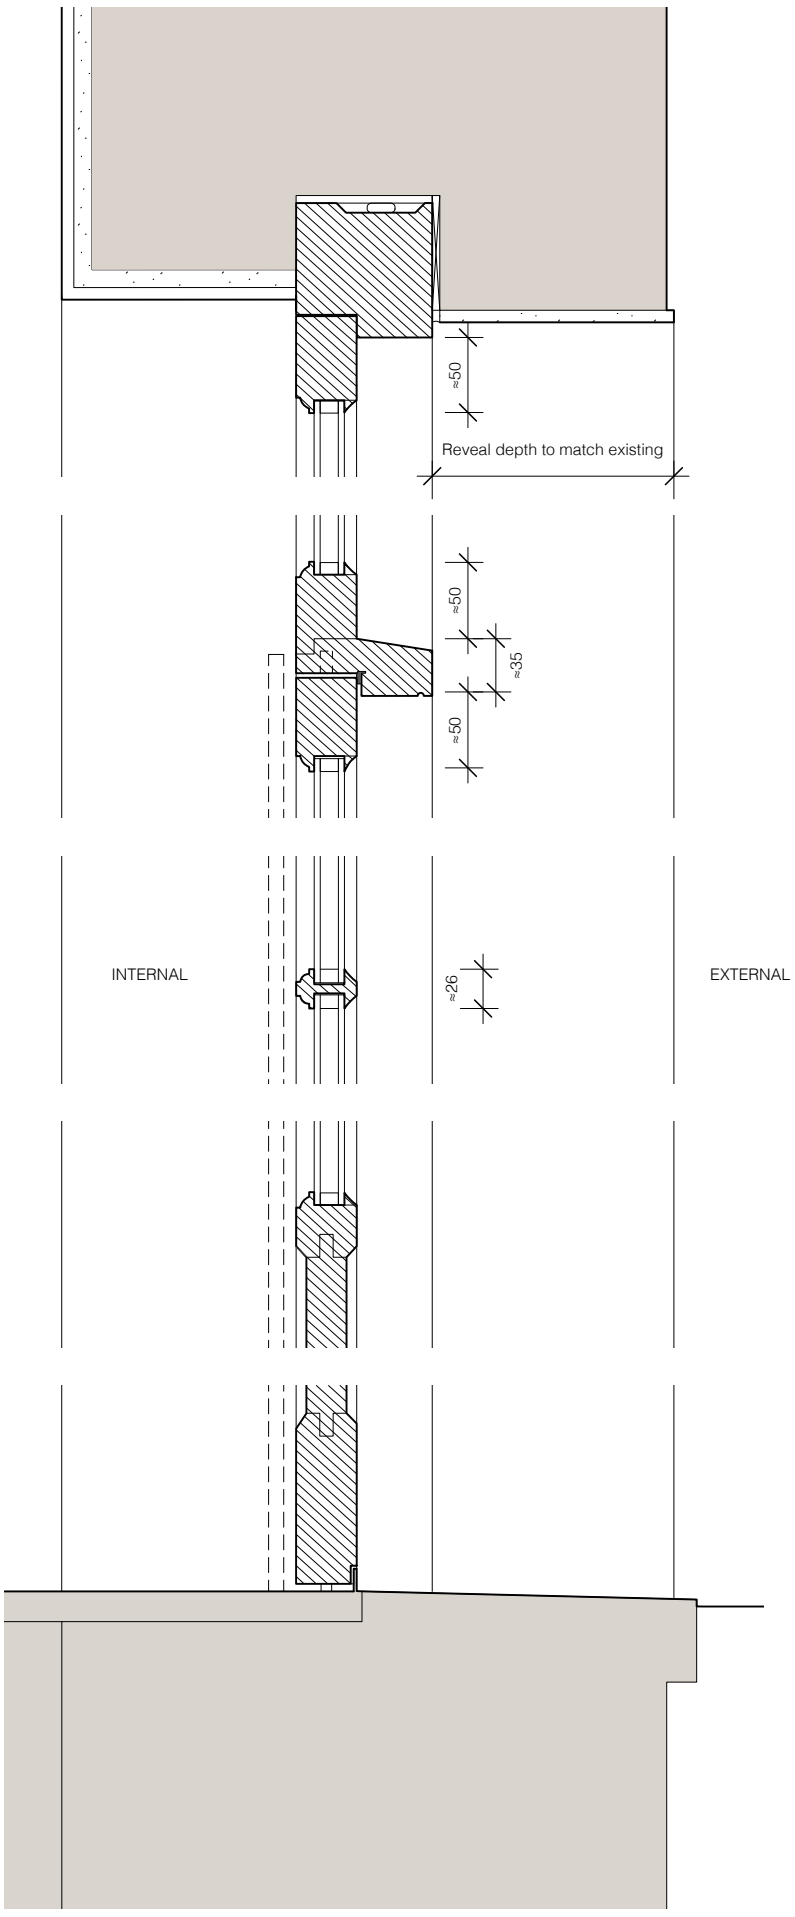

02 Detail Section AA
Scale: 1:5

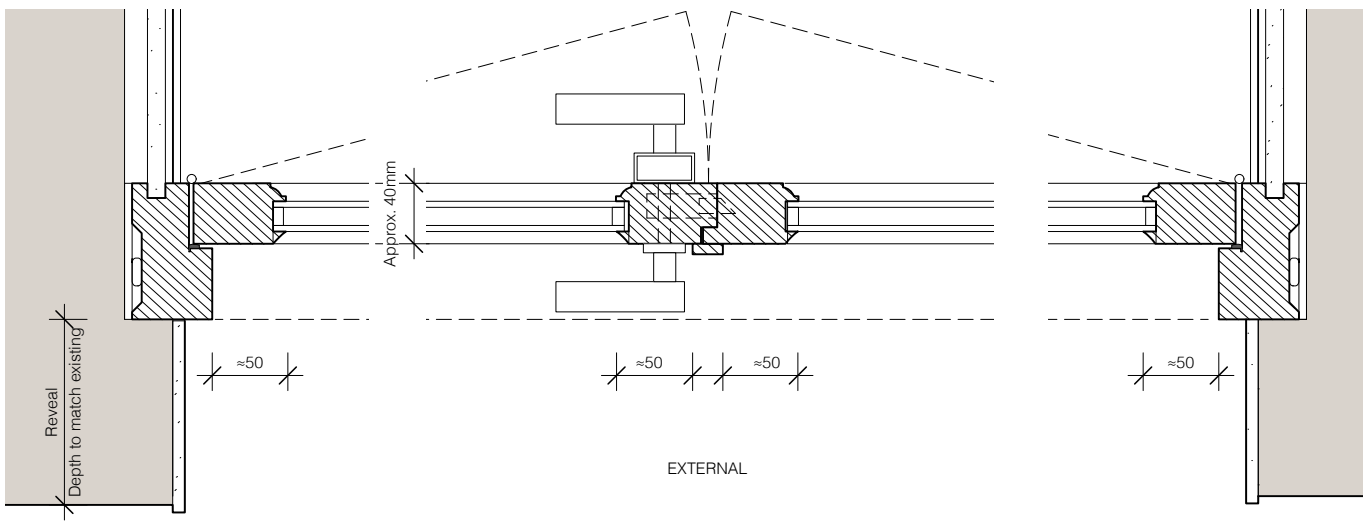

03 Jamb Detail
Scale: 1:5

PLANNING
24 Stansfield Road, SW9
Proposed French Door DGF-01

Ivo Carew Architects Ltd.
www.ivocarew.com
email@ivocarew.com
Tel +44 (0)20 3774 0354

Date:
11/08/2026
Scale:
AS NOTED

0 50 100 200mm

2616 P2620

Rev	Date	DB	CB	Description

© Drawing is copyright. Do not scale. All dimensions to be checked on site. Ivo Carew Architects is a Limited Company registered in England & Wales, No. 10552454