

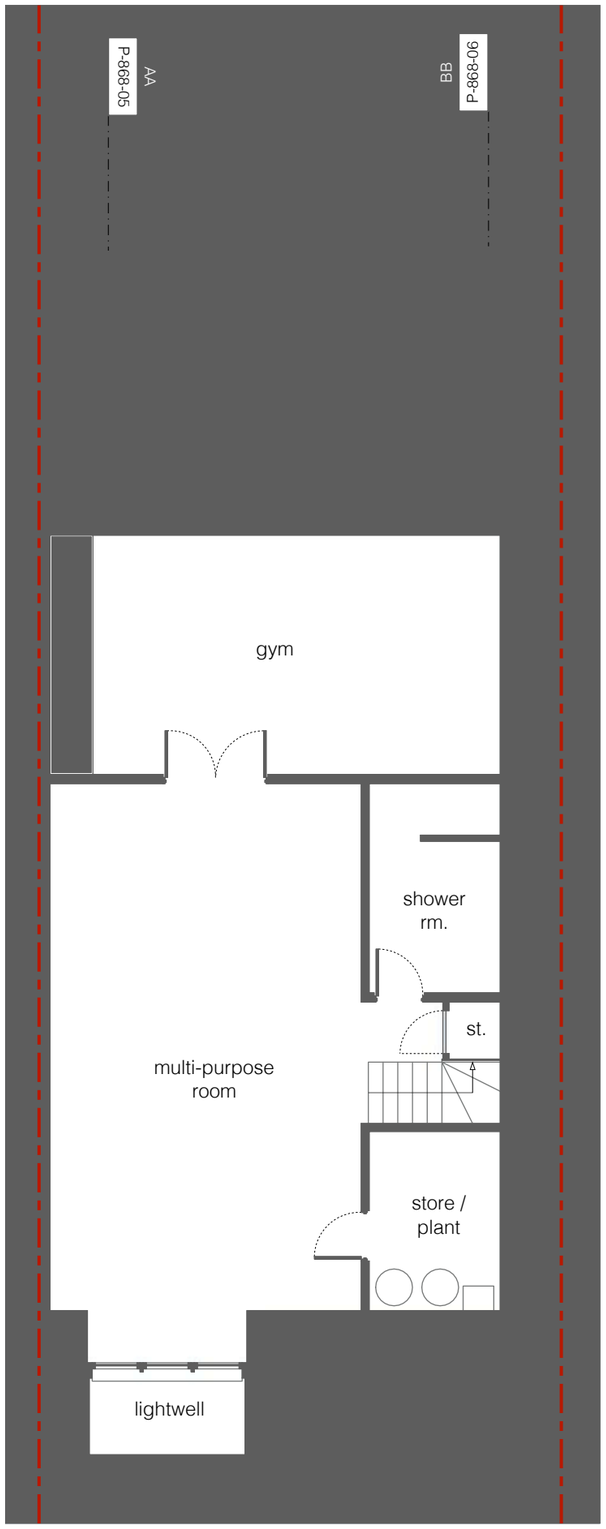


BASEMENT

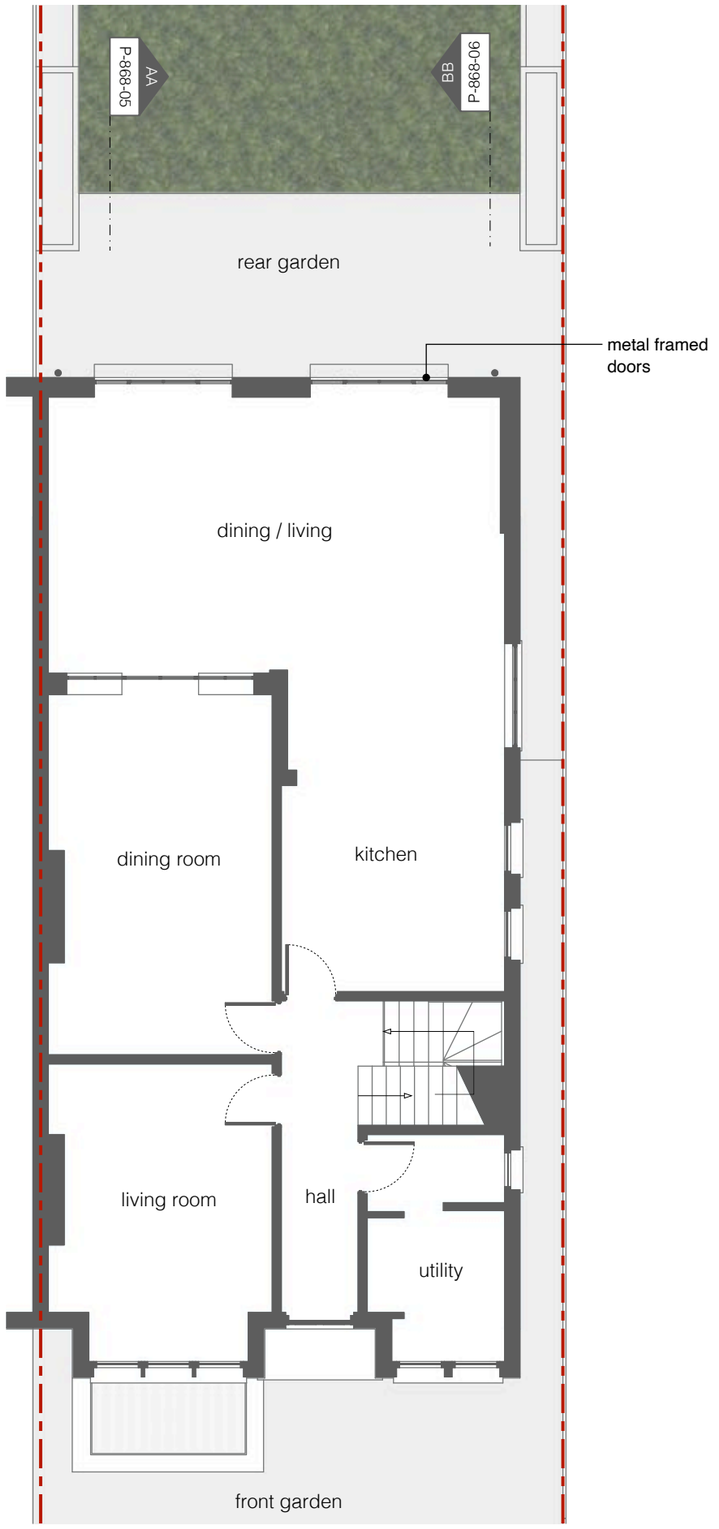

GROUND

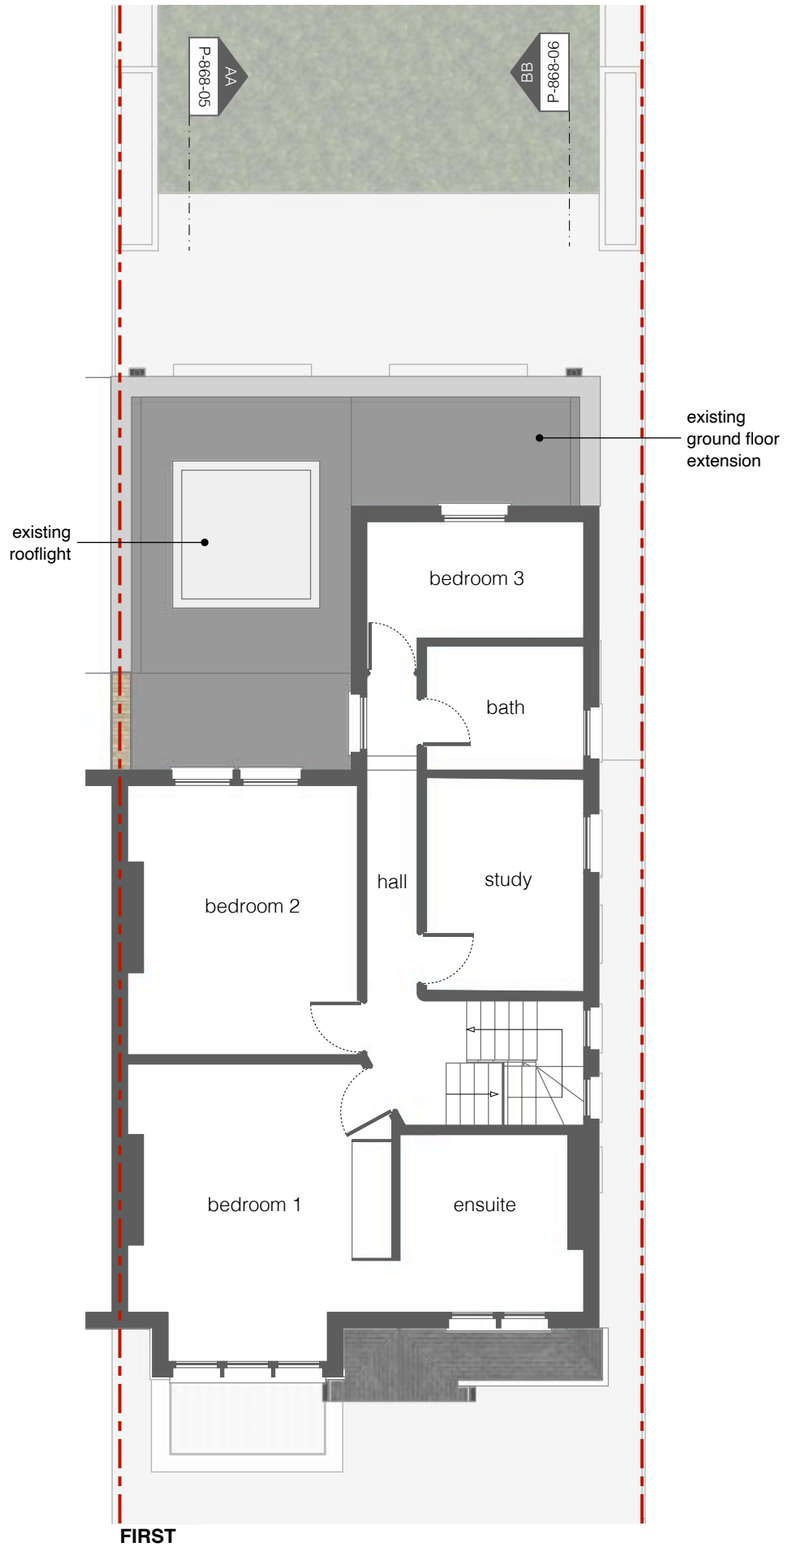

FIRST

MALONE+ PIKE ARCHITECTS

malonepike.com
53 Webbs Road, SW11 6RX
info@malonepike.com
© M+P Architects 2026

client
Bartjan + Melissa

project name + address
111 Rodenhurst Road
London SW4 8AF

drawing title
Existing Plans - B, G, F

drawn by
CAP

date of issue
19.08.26

revision
Planning - REVA

scale
1:100 @ A3
0 1 2

drawing number
P-868-03

N

All dimensions must be taken from stated figures only, scale at risk.
Contractors must verify all dimensions and site conditions on site prior to works.
This drawing must be read in conjunction with all relevant structural and services drawings
No work is to proceed from this drawing without the appropriate status and revision.
This drawing is copyright Malone + Pike Architects Ltd
All design remains the property of Malone + Pike Architects Ltd until fees paid in full.