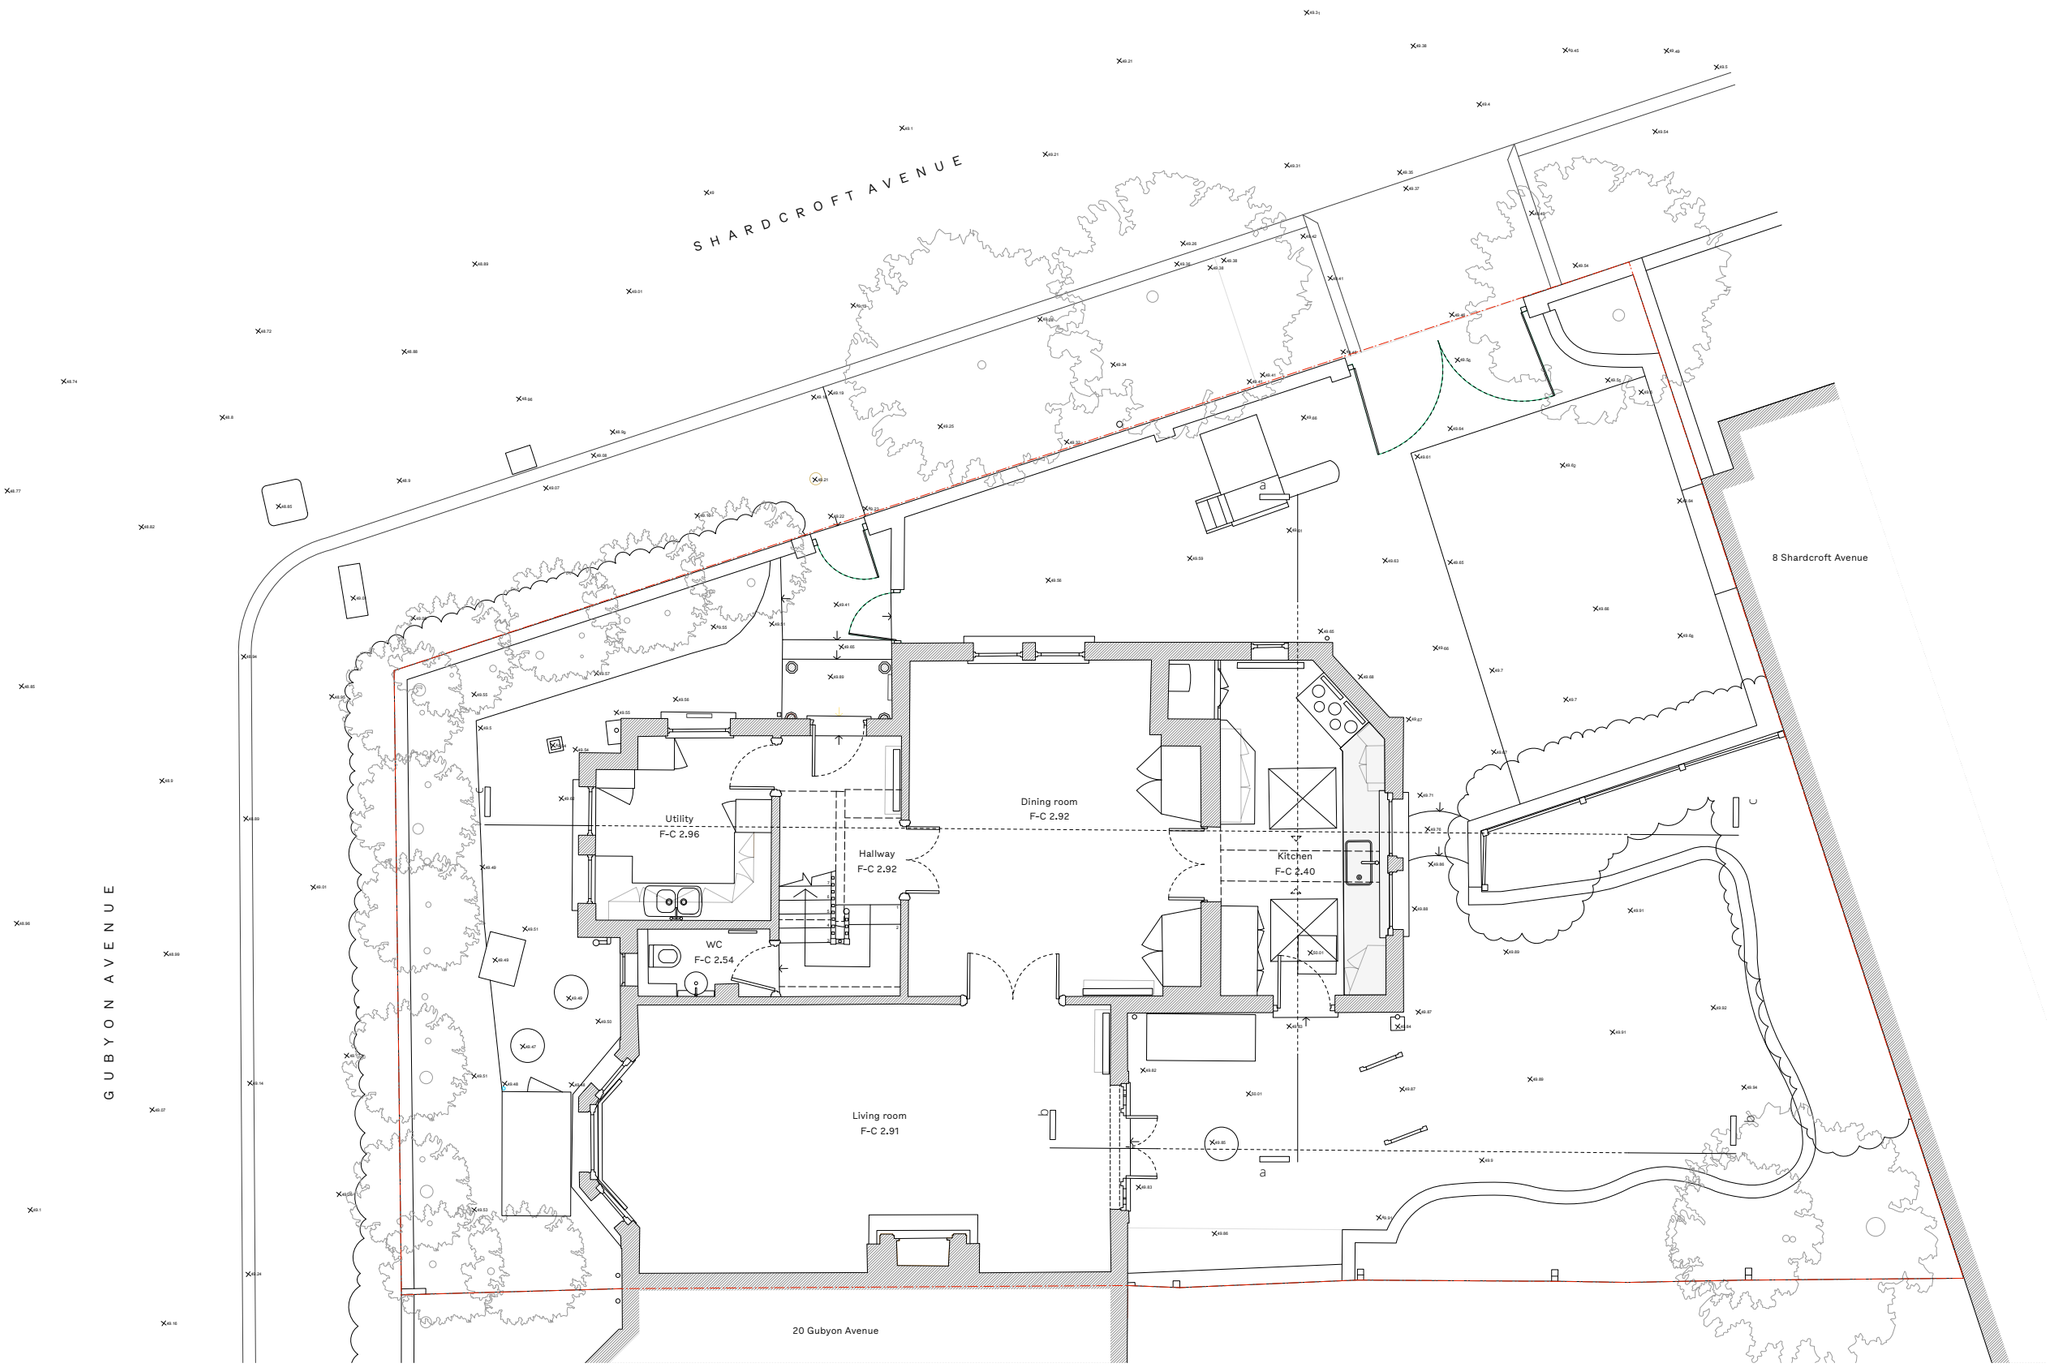


Ground floor plan as existing


Do not scale from this drawing. Check all dimensions on site.

Rev	Date	Notes
PL1	11.08.26	Planning issue

0 1 2 3 4 5
m

Project	517 8A Shardcroft Avenue, SE24 0DT	DWG No.	517 : 051
Title	Ground floor plan as existing	Scale	1:100 @ A3
Status	Survey	Date	Jul 2026
		Rev	PL1

+44 (0)20 8425 2209
info@doandco.studio
C4.09 Parkhall, 40 Martell Road
London SE21 8EN

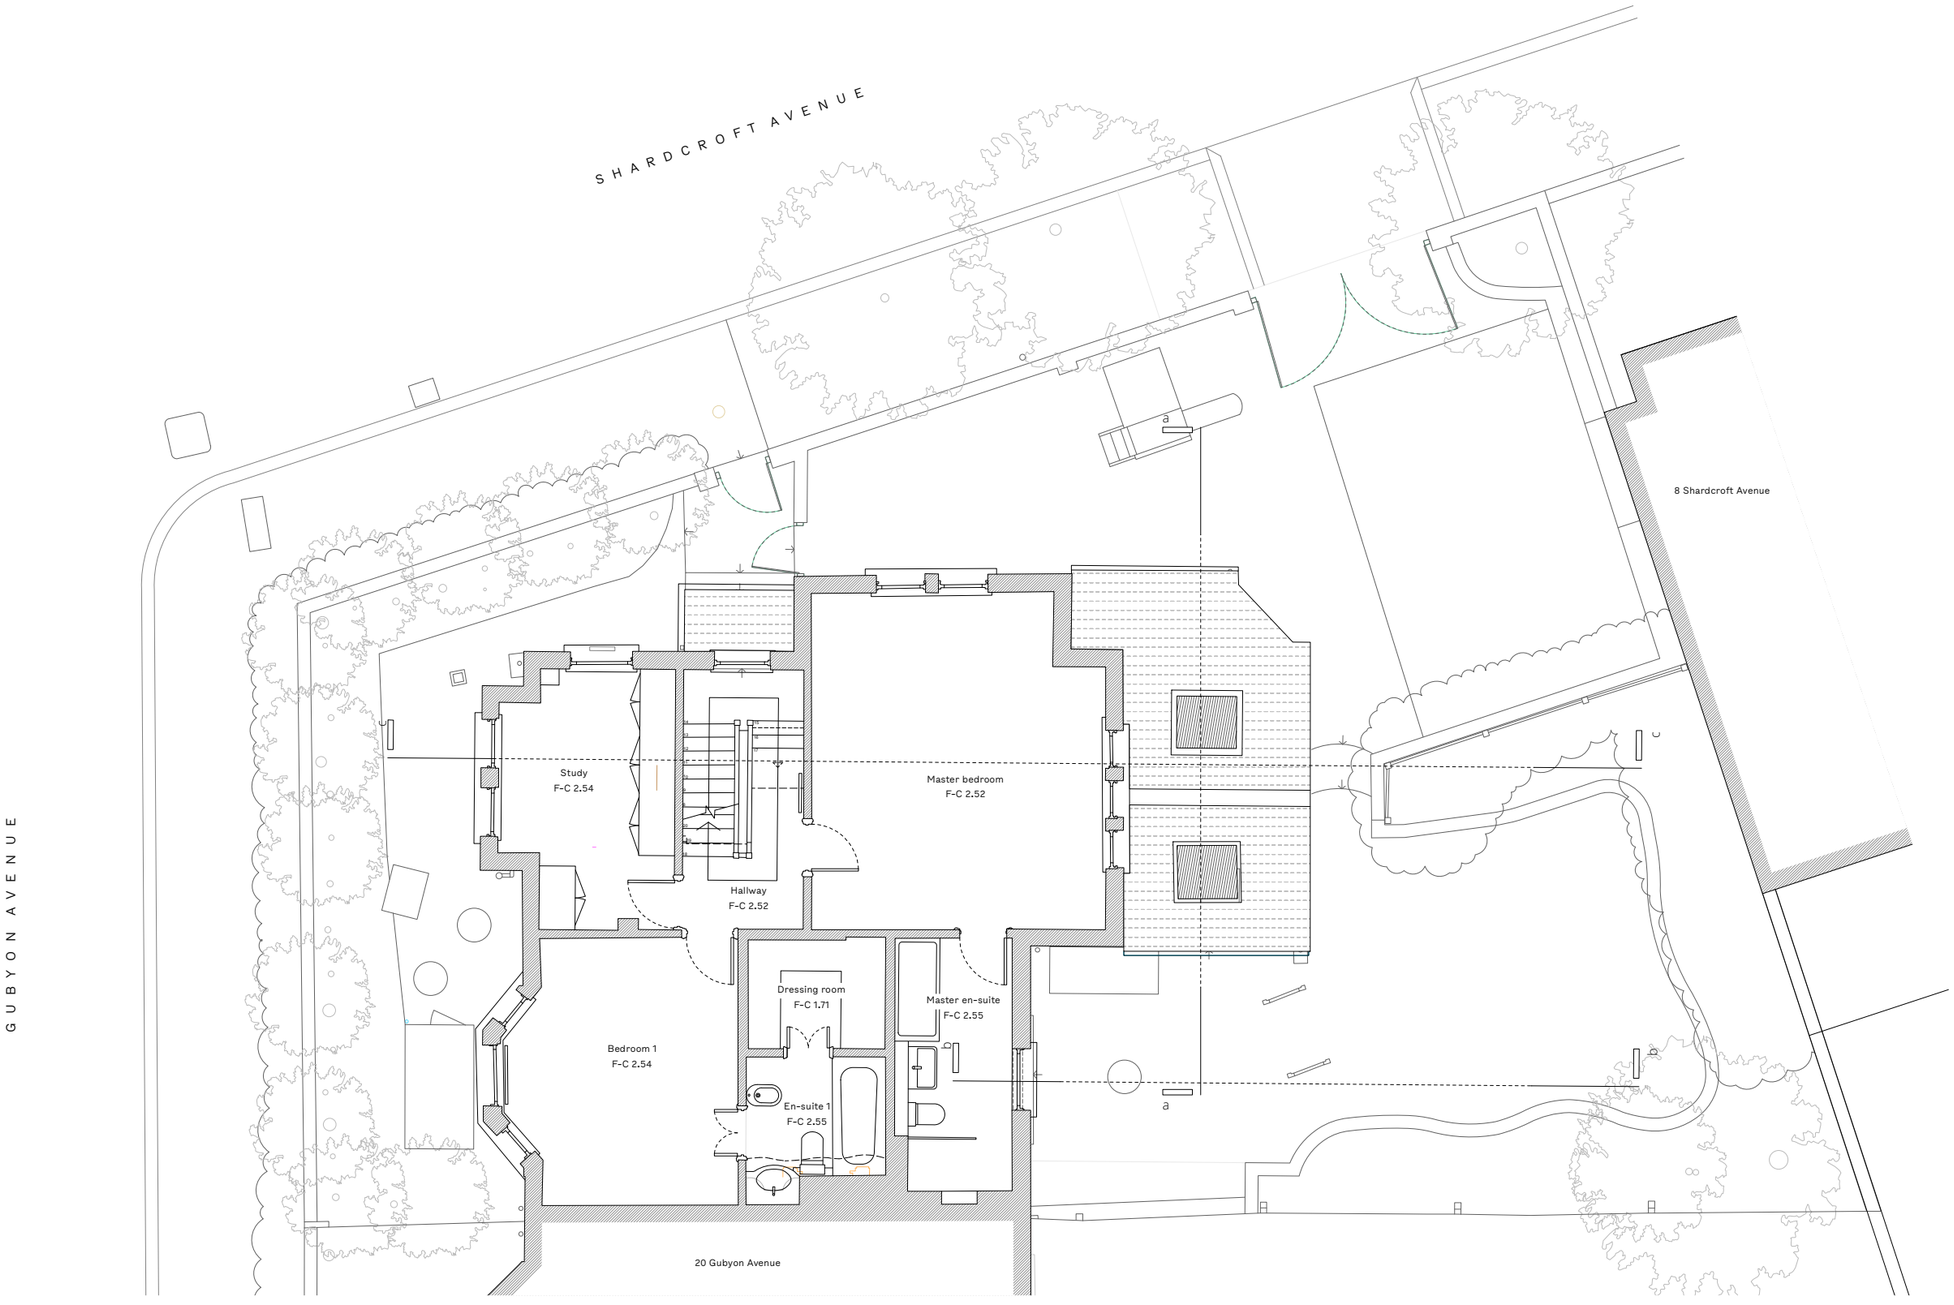

First floor plan as existing

Do not scale from this drawing. Check all dimensions on site.

Rev	Date	Notes
PL1	11.08.26	Planning issue

0 1 2 3 4 5
m

Project	517	DWG No.	517 : 052
	8A Shardcroft Avenue, SE24 0DT	Scale	1:100 @ A3
Title	First floor plan as existing	Date	Jul 2026
Status	Survey	Rev	PL1

+44 (0)20 8425 2209
info@doandco.studio
C4.09 Parkhall, 40 Martell Road
London SE21 8EN



Rear elevation as existing



Side elevation as existing

Do not scale from this drawing. Check all dimensions on site.

Rev	Date	Notes
PL1	11.08.26	Planning issue


0 1 2 3 4 5
m

Project	517
	8A Shardcroft Avenue, SE24 0DT
Title	Elevations as existing
Status	Survey
DWG No.	517 : 053
Scale	1:100 @ A3
Date	Jul 2026
Rev	PL1

+44 (0)20 8425 2209
info@doandco.studio
C4.09 Parkhall, 40 Martell Road
London SE21 8EN



Section a-a as existing

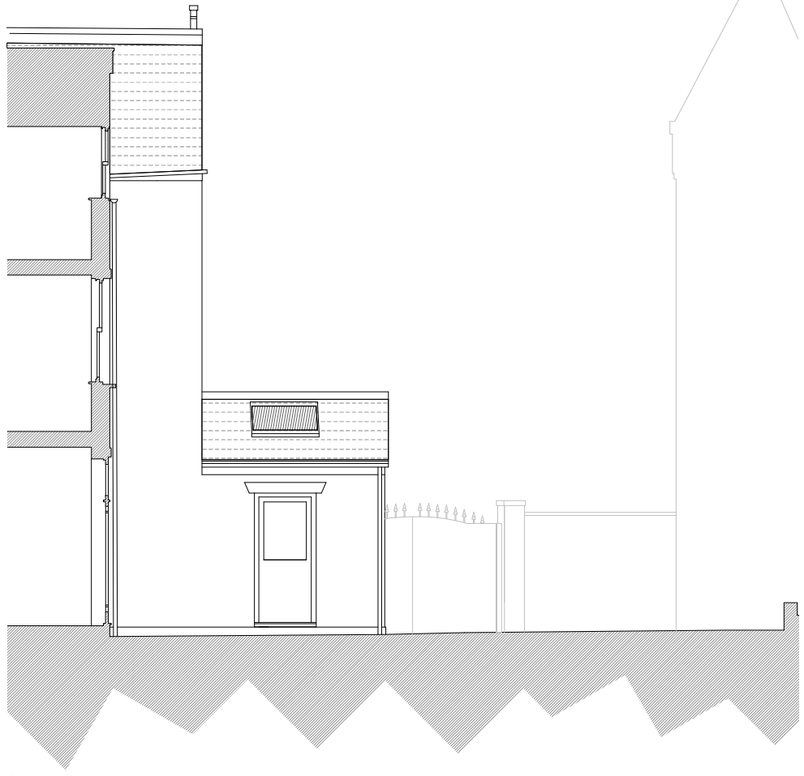

Section b-b as existing

Do not scale from this drawing. Check all dimensions on site.

Rev	Date	Notes
PL1	11.08.26	Planning issue

0 1 2 3 4 5
m

Project	517 8A Shardcroft Avenue, SE24 0DT	DWG No.	517 : 054
Title	Sections as existing	Scale	1:100 @ A3
Status	Survey	Date	Jul 2026
		Rev	PL1

+44 (0)20 8425 2209
info@doandco.studio
C4.09 Parkhall, 40 Martell Road
London SE21 8EN



Section c-c as existing

Do not scale from this drawing. Check all dimensions on site.

Rev	Date	Notes
PL1	11.08.26	Planning issue

0 1 2 3 4 5
m

Project	517 8A Shardcroft Avenue, SE24 0DT
Title	Section as existing
Status	Survey
DWG No.	517 : 055
Scale	1:100 @ A3
Date	Jul 2026
Rev	PL1

+44 (0)20 8425 2209
info@doandco.studio
C4.09 Parkhall, 40 Martell Road
London SE21 8EN