

SECTION KEY:

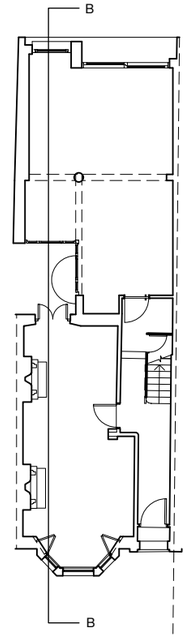

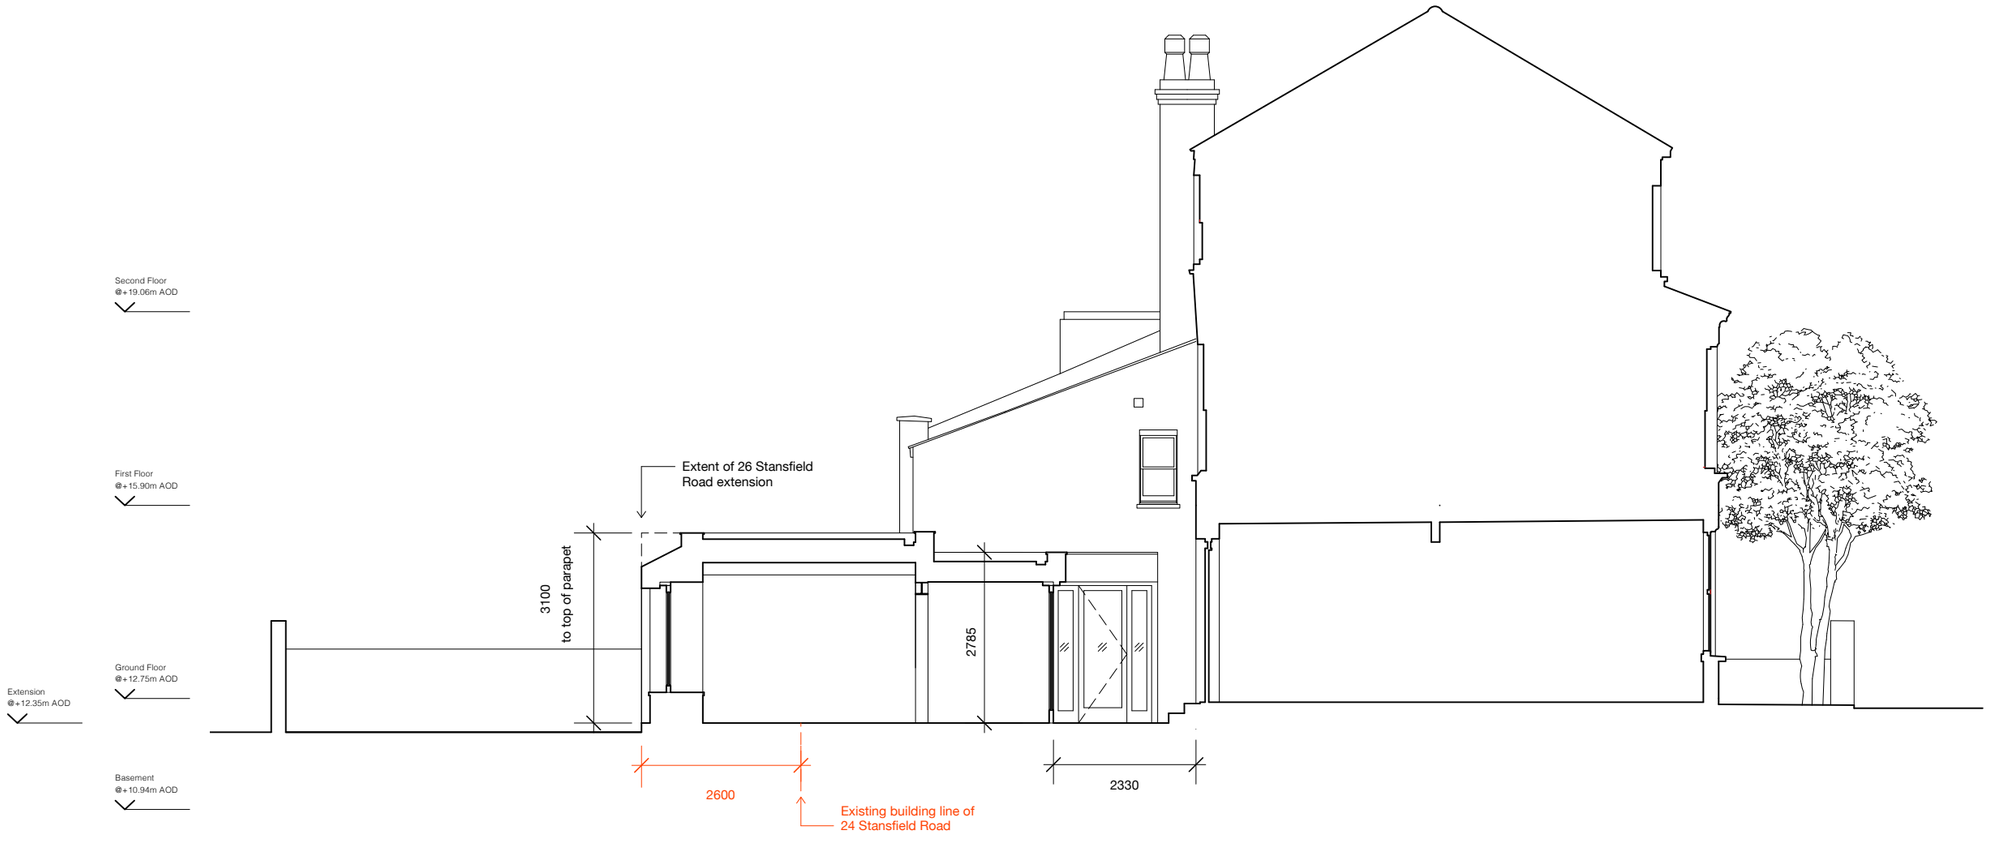

PLANNING
24 Stansfield Road, SW9
Proposed Section BB

Ivo Carew Architects Ltd.
www.ivocarew.com
email@ivocarew.com
Tel +44 (0)20 3774 0354

Date:
11/08/2026
Scale:
1:100 @ A3

0 0.5 1 2m

2616 P2310

Rev	Date	DB	CB	Description

© Drawing is copyright. Do not scale. All dimensions to be checked on site.
Ivo Carew Architects is a Limited Company registered in England & Wales, No. 10552454