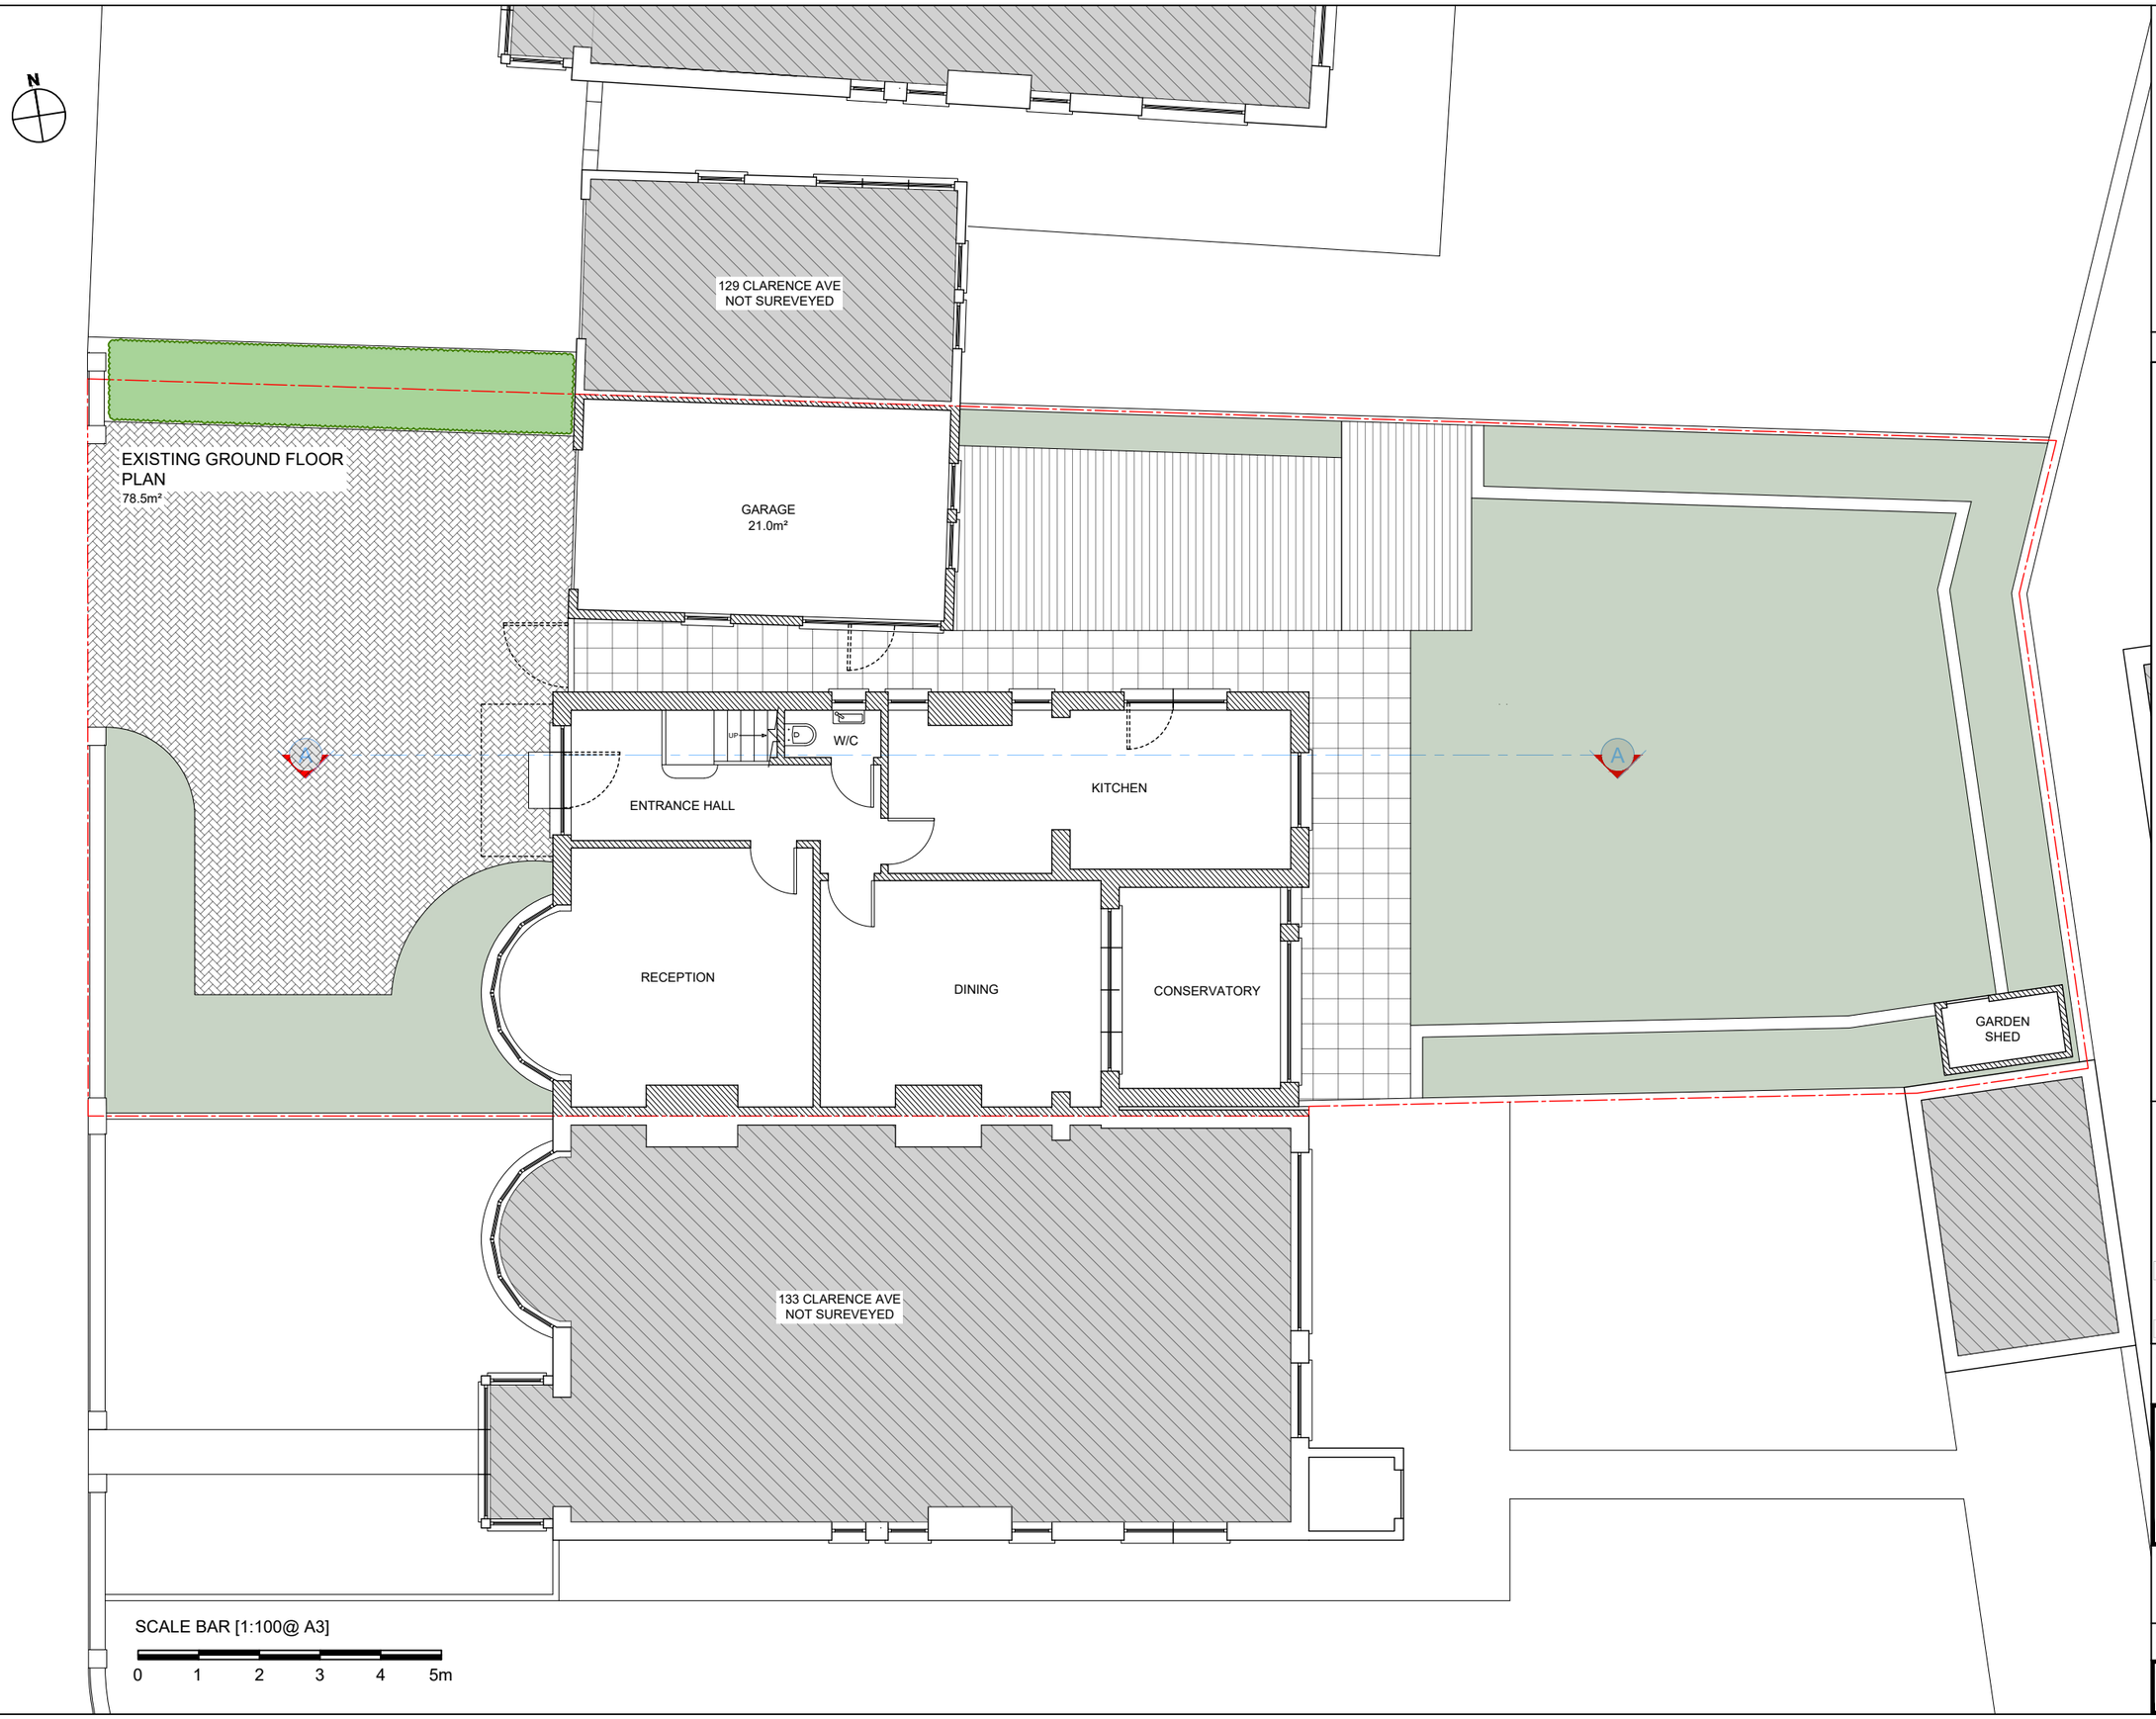


Notes:
1- This drawing is not for construction;
2- All Dimension are in millimeters;
3- This drawing has been drawn to scale for the purposes of obtaining local authority approval. Dimensions are not to be scaled directly from drawings;
4- All dimensions are to be checked on site and the Structural Engineer is to be inform of any discrepancies before construction commences;
5- All structural elements to be agreed with local authority Building Control prior to commencement of works.
6- All references to drawings refer to current revision of that drawing;
7- The Copyright of this drawing belongs to Revive Renovations & Licensing.
8- Attention is drawn to the provisions of the party wall act 1996. Legal boundaries should be determined by others.

FOR PLANNING ONLY

1000+
Planning Approvals In The Borough Of Wandsworth

1000+
Planning Approvals In All Other SW Boroughs

1000+
Planning Approvals In All Other London Boroughs

Revive
Planning & Renovations Ltd
Planning Consultancy
Planning Applications
Drawings & Appeals
www.revive-renovations.com
07702 322 072
reception.revive@outlook.com
joe.revive@live.co.uk


client
131 Clarence Ave, SW4 8LX

project
HOUSEHOLDER APPLICATION
SINGLE STOREY SIDE EXTENSION

drawing title
EXISTING GROUND FLOOR PLAN

date	scale	dwn
SEPTEMBER 2026	1:100@A3	O.M

drawing number	sheet no.	rev
02	02 of 20	-

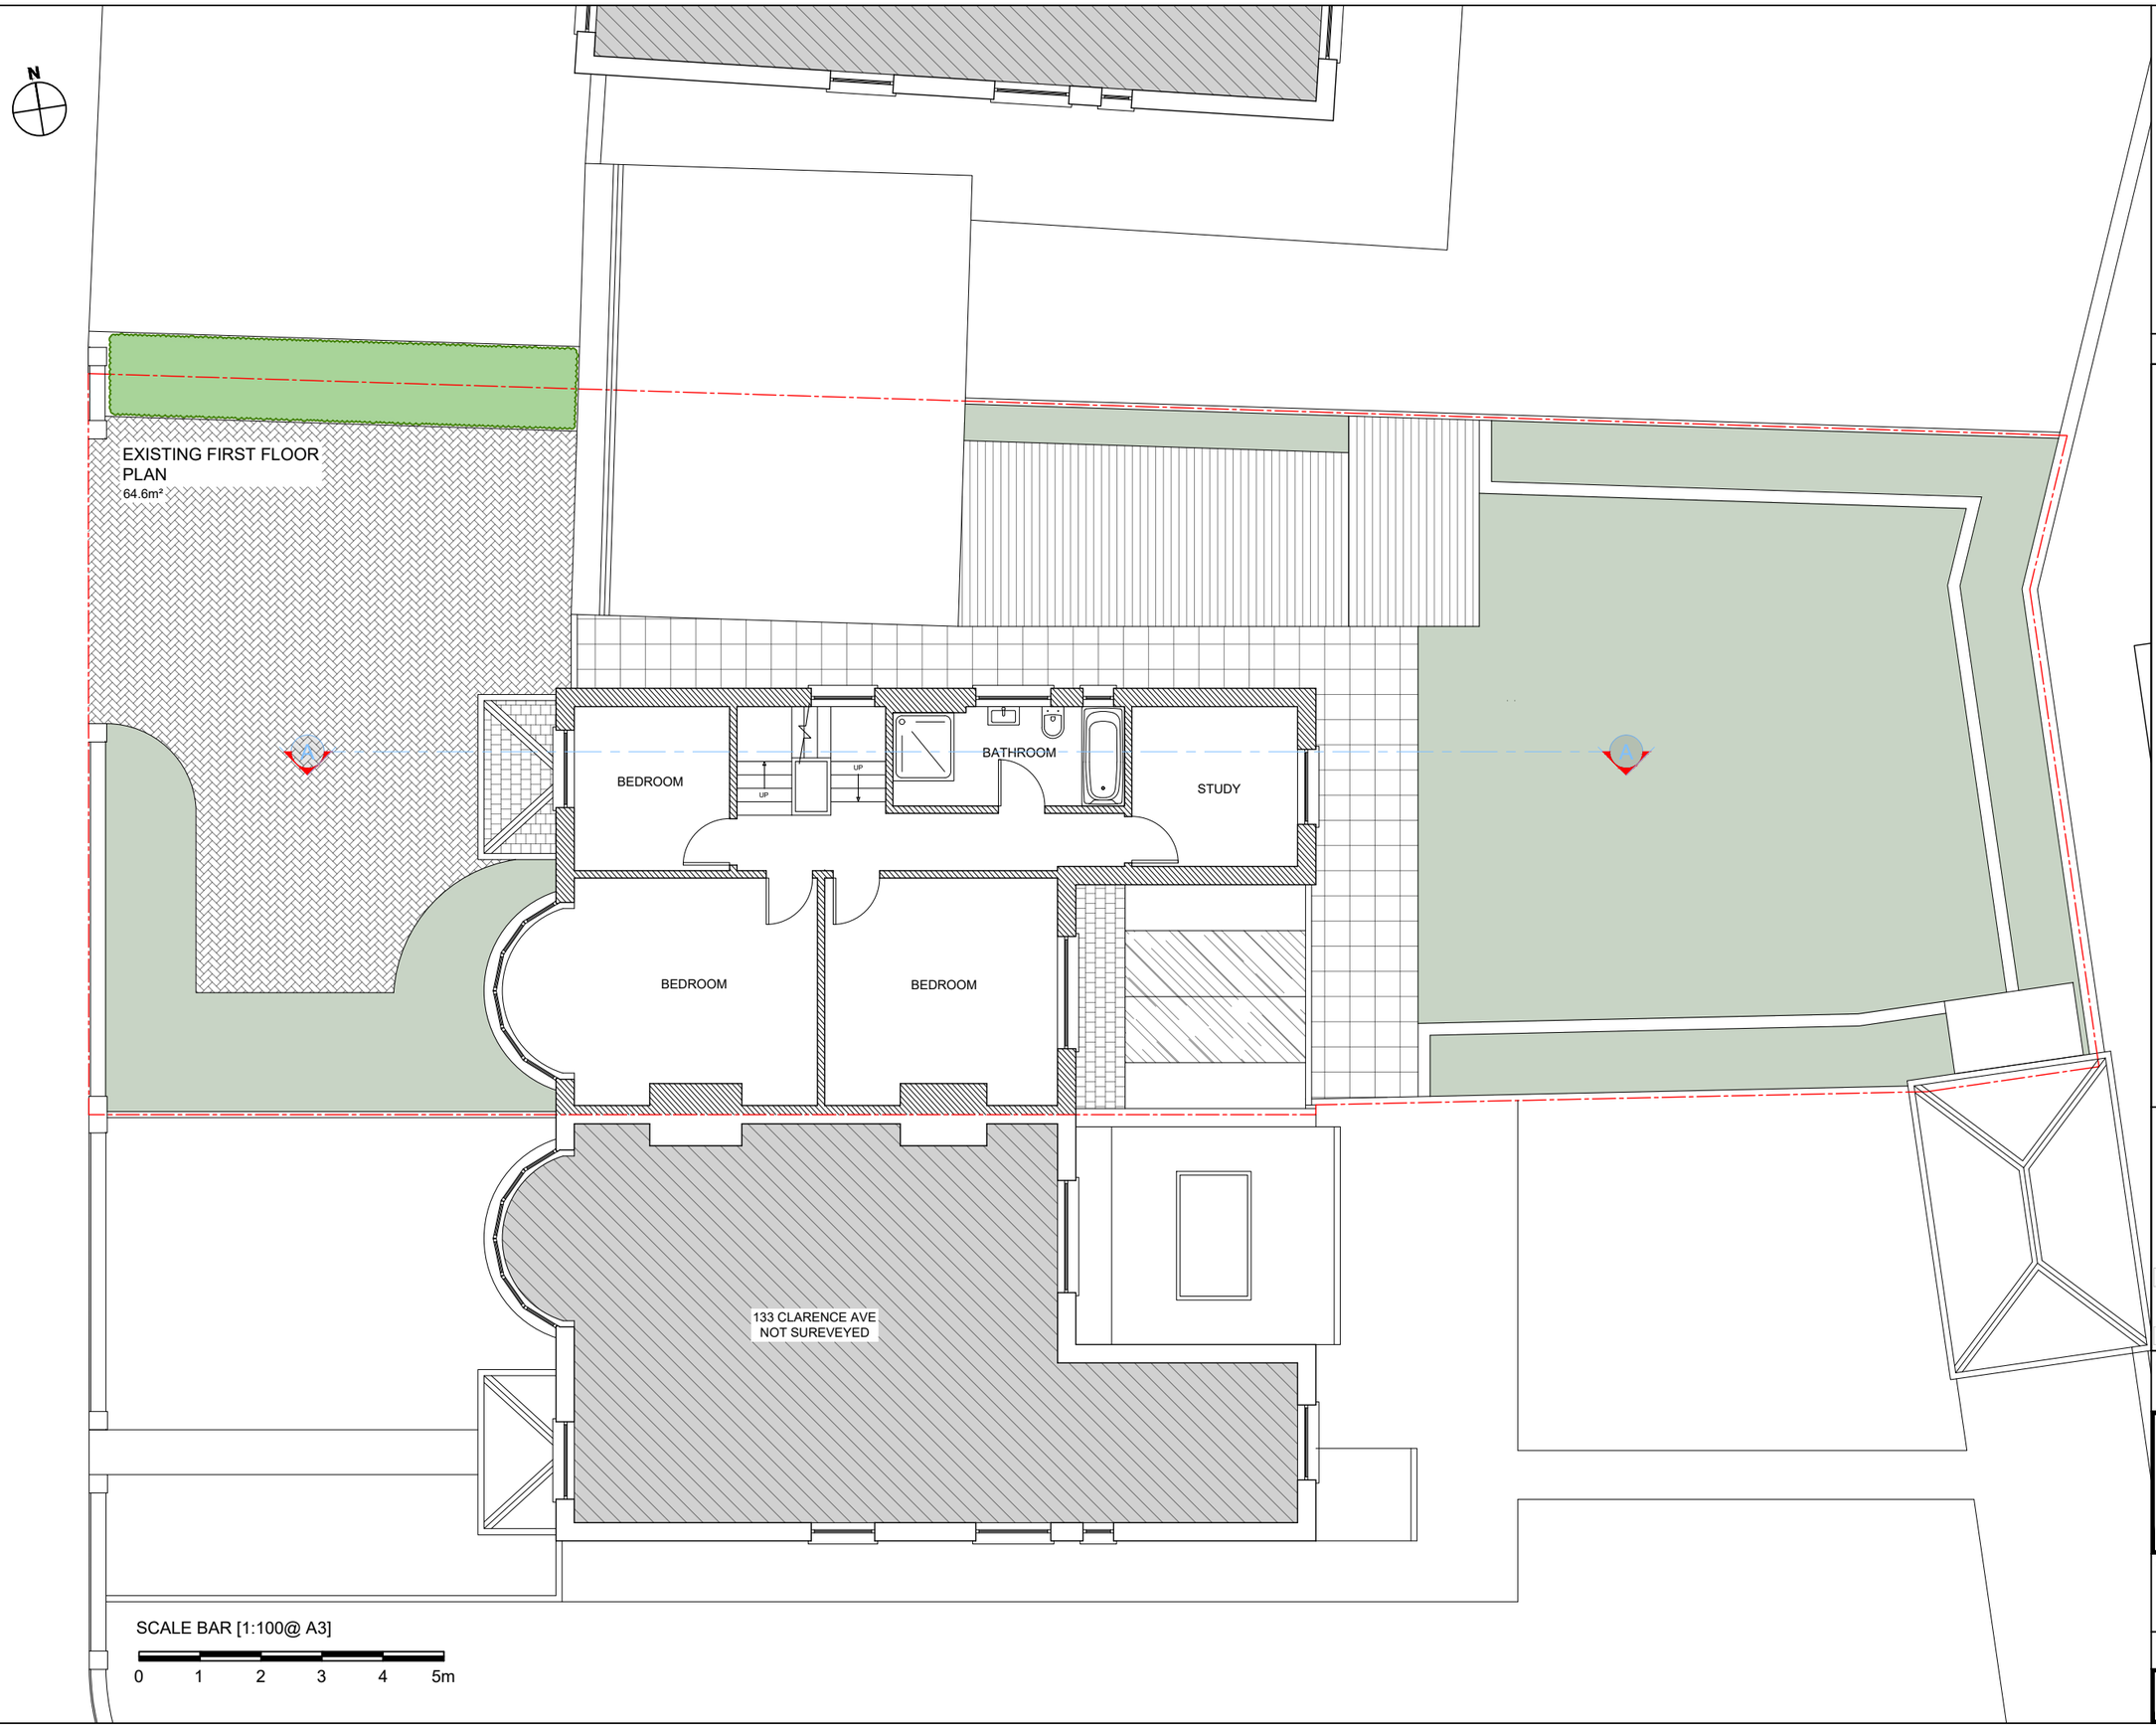

Notes:
1- This drawing is not for construction;
2- All Dimension are in millimeters;
3- This drawing has been drawn to scale for the purposes of obtaining local authority approval. Dimensions are not to be scaled directly from drawings;
4- All dimensions are to be checked on site and the Structural Engineer is to be inform of any discrepancies before construction commences;
5- All structural elements to be agreed with local authority Building Control prior to commencement of works.
6- All references to drawings refer to current revision of that drawing;
7- The Copyright of this drawing belongs to Revive Renovations & Licensing.
8- Attention is drawn to the provisions of the party wall act 1996. Legal boundaries should be determined by others.

FOR PLANNING ONLY

1000+
Planning Approvals In The Borough Of Wandsworth

1000+
Planning Approvals In All Other SW Boroughs

1000+
Planning Approvals In All Other London Boroughs

Revive
Planning & Renovations Ltd
Planning Consultancy
Planning Applications
Drawings & Appeals
www.revive-renovations.com
07702 322 072
reception.revive@outlook.com
joe.revive@live.co.uk


client
131 Clarence Ave, SW4 8LX

project
HOUSEHOLDER APPLICATION
SINGLE STOREY SIDE EXTENSION

drawing title
EXISTING FIRST FLOOR PLAN

date	scale	dwn
SEPTEMBER 2026	1:100@A3	O.M

drawing number	sheet no.	rev
03	03 of 20	-

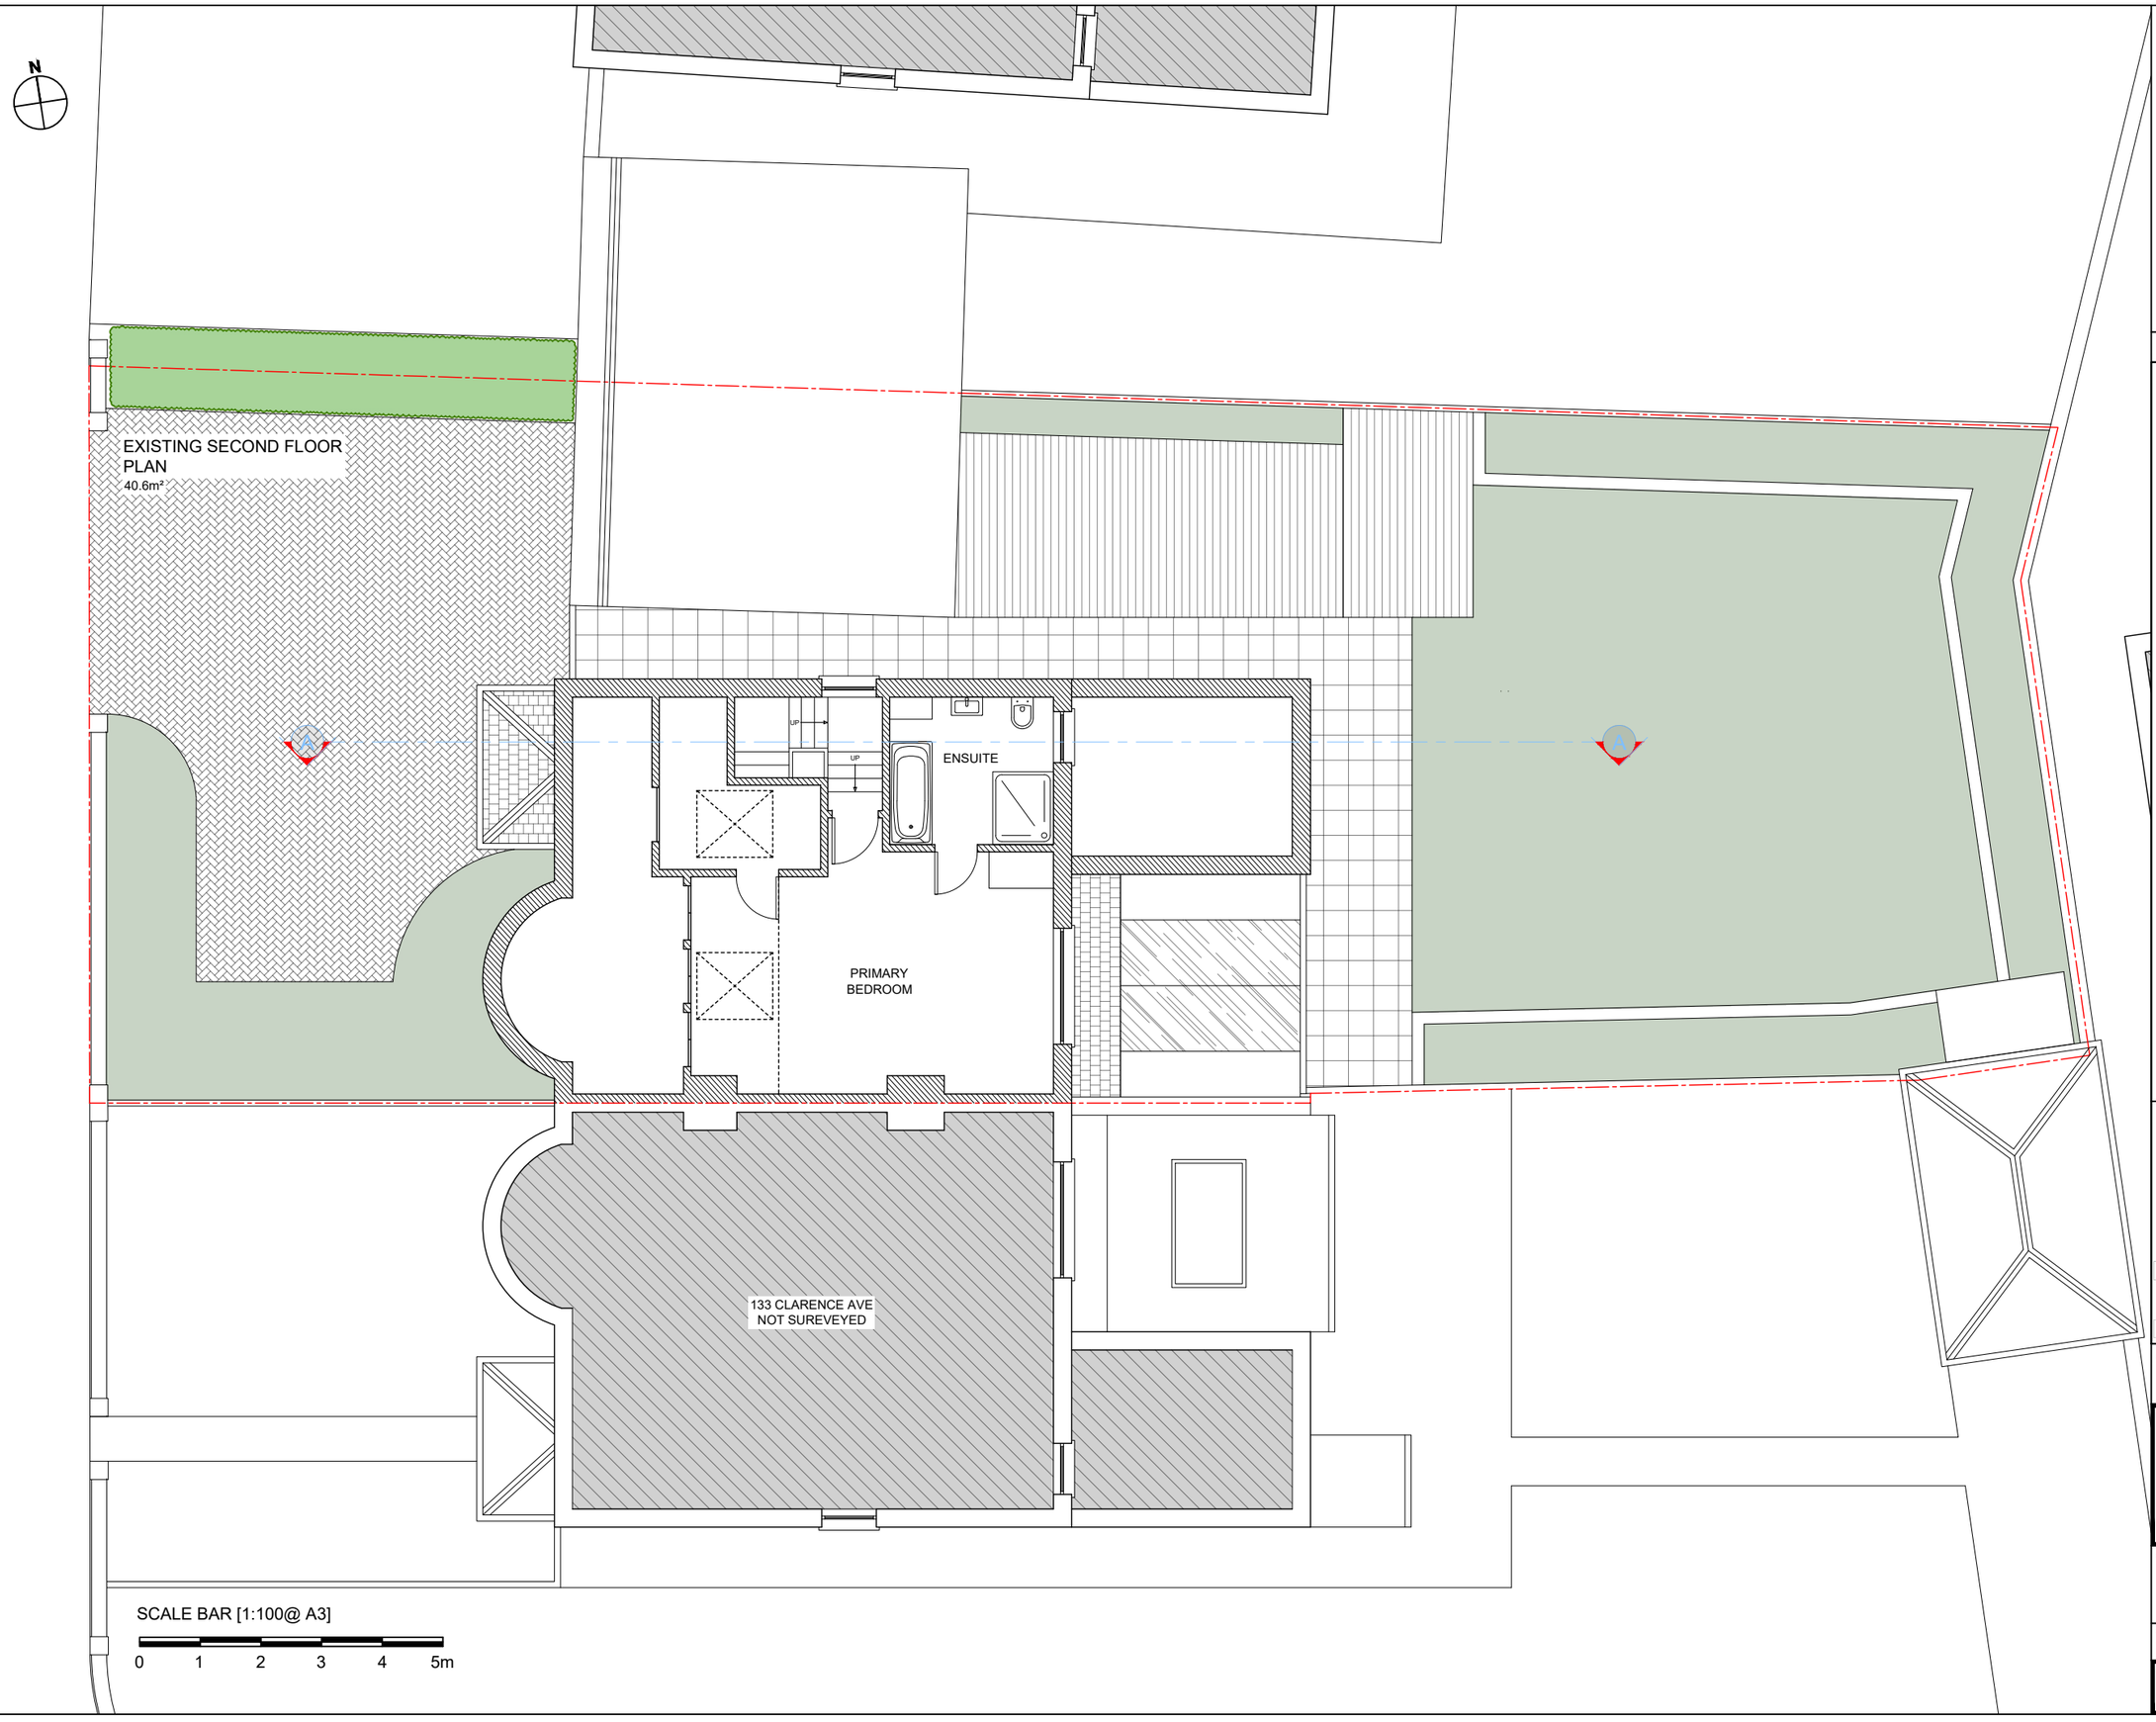

Notes:
1- This drawing is not for construction;
2- All Dimension are in millimeters;
3- This drawing has been drawn to scale for the purposes of obtaining local authority approval. Dimensions are not to be scaled directly from drawings;
4- All dimensions are to be checked on site and the Structural Engineer is to be inform of any discrepancies before construction commences;
5- All structural elements to be agreed with local authority Building Control prior to commencement of works.
6- All references to drawings refer to current revision of that drawing;
7- The Copyright of this drawing belongs to Revive Renovations & Licensing.
8- Attention is drawn to the provisions of the party wall act 1996. Legal boundaries should be determined by others.

FOR PLANNING ONLY

1000+
Planning Approvals In The Borough Of Wandsworth

1000+
Planning Approvals In All Other SW Boroughs

1000+
Planning Approvals In All Other London Boroughs

Revive
Planning & Renovations Ltd
Planning Consultancy
Planning Applications
Drawings & Appeals
www.revive-renovations.com
07702 322 072
reception.revive@outlook.com
joe.revive@live.co.uk

client
131 Clarence Ave, SW4 8LX

project
HOUSEHOLDER APPLICATION
SINGLE STOREY SIDE EXTENSION

drawing title
EXISTING SECOND FLOOR PLAN

date	scale	dwn
SEPTEMBER 2026	1:100@A3	O.M

drawing number	sheet no.	rev
04	04 of 20	-

N

EXISTING ROOF PLAN

SCALE BAR [1:100@ A3]

0 1 2 3 4 5m

Notes:
1- This drawing is not for construction;
2- All Dimension are in millimeters;
3- This drawing has been drawn to scale for the purposes of obtaining local authority approval. Dimensions are not to be scaled directly from drawings;
4- All dimensions are to be checked on site and the Structural Engineer is to be inform of any discrepancies before construction commences;
5- All structural elements to be agreed with local authority Building Control prior to commencement of works.
6- All references to drawings refer to current revision of that drawing;
7- The Copyright of this drawing belongs to Revive Renovations & Licensing.
8- Attention is drawn to the provisions of the party wall act 1996. Legal boundaries should be determined by others.

FOR PLANNING ONLY

1000+
Planning Approvals In The Borough Of Wandsworth

1000+
Planning Approvals In All Other SW Boroughs

1000+
Planning Approvals In All Other London Boroughs

Revive
Planning & Renovations Ltd
Planning Consultancy
Planning Applications
Drawings & Appeals
www.revive-renovations.com
07702 322 072
reception.revive@outlook.com
joe.revive@live.co.uk

client
131 Clarence Ave, SW4 8LX

project
HOUSEHOLDER APPLICATION

SINGLE STOREY SIDE EXTENSION

drawing title
EXISTING ROOF PLAN

date	scale	dwn
SEPTEMBER 2026	1:100@A3	O.M

drawing number	sheet no.	rev
05	05 of 20	-



129 CLARENCE AVENUE

EXISTING FRONT WEST ELEVATION
APPLICATION SITE

133 CLARENCE AVENUE

SCALE BAR [1:100@ A3]

0 1 2 3 4 5m

Notes:
1- This drawing is not for construction;
2- All Dimension are in millimeters;
3- This drawing has been drawn to scale for the purposes of obtaining local authority approval. Dimensions are not to be scaled directly from drawings;
4- All dimensions are to be checked on site and the Structural Engineer is to be inform of any discrepancies before construction commences;
5- All structural elements to be agreed with local authority Building Control prior to commencement of works.
6- All references to drawings refer to current revision of that drawing;
7- The Copyright of this drawing belongs to Revive Renovations & Licensing.
8- Attention is drawn to the provisions of the party wall act 1996. Legal boundaries should be determined by others.

FOR PLANNING ONLY

1000+
Planning Approvals In The Borough Of Wandsworth

1000+
Planning Approvals In All Other SW Boroughs

1000+
Planning Approvals In All Other London Boroughs

Revive
Planning & Renovations Ltd
Planning Consultancy
Planning Applications
Drawings & Appeals
www.revive-renovations.com
07702 322 072
reception.revive@outlook.com
joe.revive@live.co.uk

client
131 Clarence Ave, SW4 8LX

project
HOUSEHOLDER APPLICATION

SINGLE STOREY SIDE EXTENSION

drawing title
EXISTING FRONT WEST ELEVATION

date	scale	dwn
SEPTEMBER 2026	1:100@A3	O.M

drawing number	sheet no.	rev
06	06 of 20	-



133 CLARENCE AVENUE

EXISTING REAR EAST ELEVATION
APPLICATION SITE

129 CLARENCE AVENUE

SCALE BAR [1:100@ A3]

0 1 2 3 4 5m

Notes:
1- This drawing is not for construction;
2- All Dimension are in millimeters;
3- This drawing has been drawn to scale for the purposes of obtaining local authority approval. Dimensions are not to be scaled directly from drawings;
4- All dimensions are to be checked on site and the Structural Engineer is to be inform of any discrepancies before construction commences;
5- All structural elements to be agreed with local authority Building Control prior to commencement of works.
6- All references to drawings refer to current revision of that drawing;
7- The Copyright of this drawing belongs to Revive Renovations & Licensing.
8- Attention is drawn to the provisions of the party wall act 1996. Legal boundaries should be determined by others.

FOR PLANNING ONLY

1000+
Planning Approvals In The Borough Of Wandsworth

1000+
Planning Approvals In All Other SW Boroughs

1000+
Planning Approvals In All Other London Boroughs

Revive
Planning & Renovations Ltd
Planning Consultancy
Planning Applications
Drawings & Appeals
www.revive-renovations.com
07702 322 072
reception.revive@outlook.com
joe.revive@live.co.uk

client
131 Clarence Ave, SW4 8LX

project
HOUSEHOLDER APPLICATION

SINGLE STOREY SIDE EXTENSION

drawing title
EXISTING REAR EAST ELEVATION

date	scale	dwn
SEPTEMBER 2026	1:100@A3	O.M

drawing number	sheet no.	rev
07	07 of 20	-

BOUNDARY LINE

BOUNDARY LINE



EXISTING NORTH SIDE ELEVATION

SCALE BAR [1:100@ A3]

0 1 2 3 4 5m

Notes:
1- This drawing is not for construction;
2- All Dimension are in millimeters;
3- This drawing has been drawn to scale for the purposes of obtaining local authority approval. Dimensions are not to be scaled directly from drawings;
4- All dimensions are to be checked on site and the Structural Engineer is to be inform of any discrepancies before construction commences;
5- All structural elements to be agreed with local authority Building Control prior to commencement of works.
6- All references to drawings refer to current revision of that drawing;
7- The Copyright of this drawing belongs to Revive Renovations & Licensing.
8- Attention is drawn to the provisions of the party wall act 1996. Legal boundaries should be determined by others.

FOR PLANNING ONLY

1000+
Planning Approvals In The Borough Of Wandsworth

1000+
Planning Approvals In All Other SW Boroughs

1000+
Planning Approvals In All Other London Boroughs

Revive
Planning & Renovations Ltd
Planning Consultancy
Planning Applications
Drawings & Appeals
www.revive-renovations.com
07702 322 072
reception.revive@outlook.com
joe.revive@live.co.uk

client
131 Clarence Ave, SW4 8LX

project
HOUSEHOLDER APPLICATION


SINGLE STOREY SIDE EXTENSION

drawing title
EXISTING NORTH SIDE ELEVATION

date	scale	dwn
SEPTEMBER 2026	1:100@A3	O.M

drawing number	sheet no.	rev
08	08 of 20	-

BOUNDARY LINE

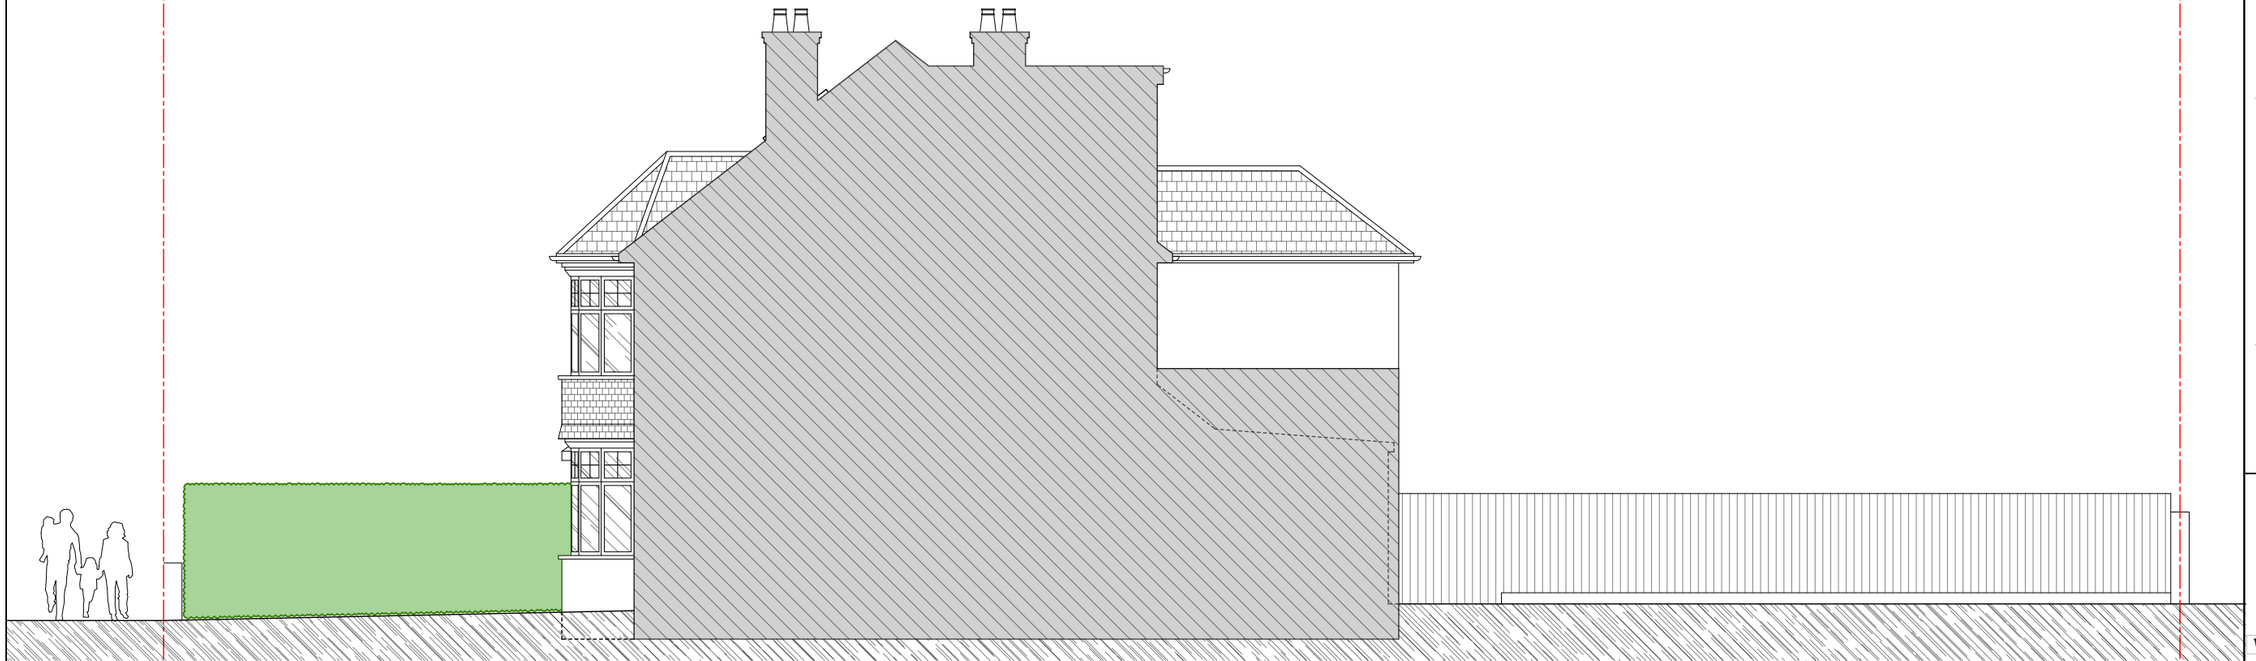

BOUNDARY LINE

EXISTING SOUTH SIDE ELEVATION

SCALE BAR [1:100@ A3]

0 1 2 3 4 5m

Notes:
1- This drawing is not for construction;
2- All Dimension are in millimeters;
3- This drawing has been drawn to scale for the purposes of obtaining local authority approval. Dimensions are not to be scaled directly from drawings;
4- All dimensions are to be checked on site and the Structural Engineer is to be inform of any discrepancies before construction commences;
5- All structural elements to be agreed with local authority Building Control prior to commencement of works.
6- All references to drawings refer to current revision of that drawing;
7- The Copyright of this drawing belongs to Revive Renovations & Licensing.
8- Attention is drawn to the provisions of the party wall act 1996. Legal boundaries should be determined by others.

FOR PLANNING ONLY

1000+
Planning Approvals In The Borough Of Wandsworth

1000+
Planning Approvals In All Other SW Boroughs

1000+
Planning Approvals In All Other London Boroughs

Revive
Planning & Renovations Ltd
Planning Consultancy
Planning Applications
Drawings & Appeals
www.revive-renovations.com
07702 322 072
reception.revive@outlook.com
joe.revive@live.co.uk

client
131 Clarence Ave, SW4 8LX

project
HOUSEHOLDER APPLICATION

SINGLE STOREY SIDE EXTENSION

drawing title
EXISTING SOUTH SIDE ELEVATION

date	scale	dwn
SEPTEMBER 2026	1:100@A3	O.M

drawing number	sheet no.	rev
09	09 of 20	-

BOUNDARY LINE

BOUNDARY LINE



EXISTING SECTION A-A

SCALE BAR [1:100@ A3]

0 1 2 3 4 5m

Notes:
1- This drawing is not for construction;
2- All Dimension are in millimeters;
3- This drawing has been drawn to scale for the purposes of obtaining local authority approval. Dimensions are not to be scaled directly from drawings;
4- All dimensions are to be checked on site and the Structural Engineer is to be inform of any discrepancies before construction commences;
5- All structural elements to be agreed with local authority Building Control prior to commencement of works.
6- All references to drawings refer to current revision of that drawing;
7- The Copyright of this drawing belongs to Revive Renovations & Licensing.
8- Attention is drawn to the provisions of the party wall act 1996. Legal boundaries should be determined by others.

FOR PLANNING ONLY

1000+
Planning Approvals In The Borough Of Wandsworth

1000+
Planning Approvals In All Other SW Boroughs

1000+
Planning Approvals In All Other London Boroughs

Revive
Planning & Renovations Ltd
Planning Consultancy
Planning Applications
Drawings & Appeals
www.revive-renovations.com
07702 322 072
reception.revive@outlook.com
joe.revive@live.co.uk

client
131 Clarence Ave, SW4 8LX

project
HOUSEHOLDER APPLICATION

SINGLE STOREY SIDE EXTENSION

drawing title
EXISTING SECTION A-A

date	scale	dwn
SEPTEMBER 2026	1:100@A3	O.M

drawing number	sheet no.	rev
10	10 of 20	-