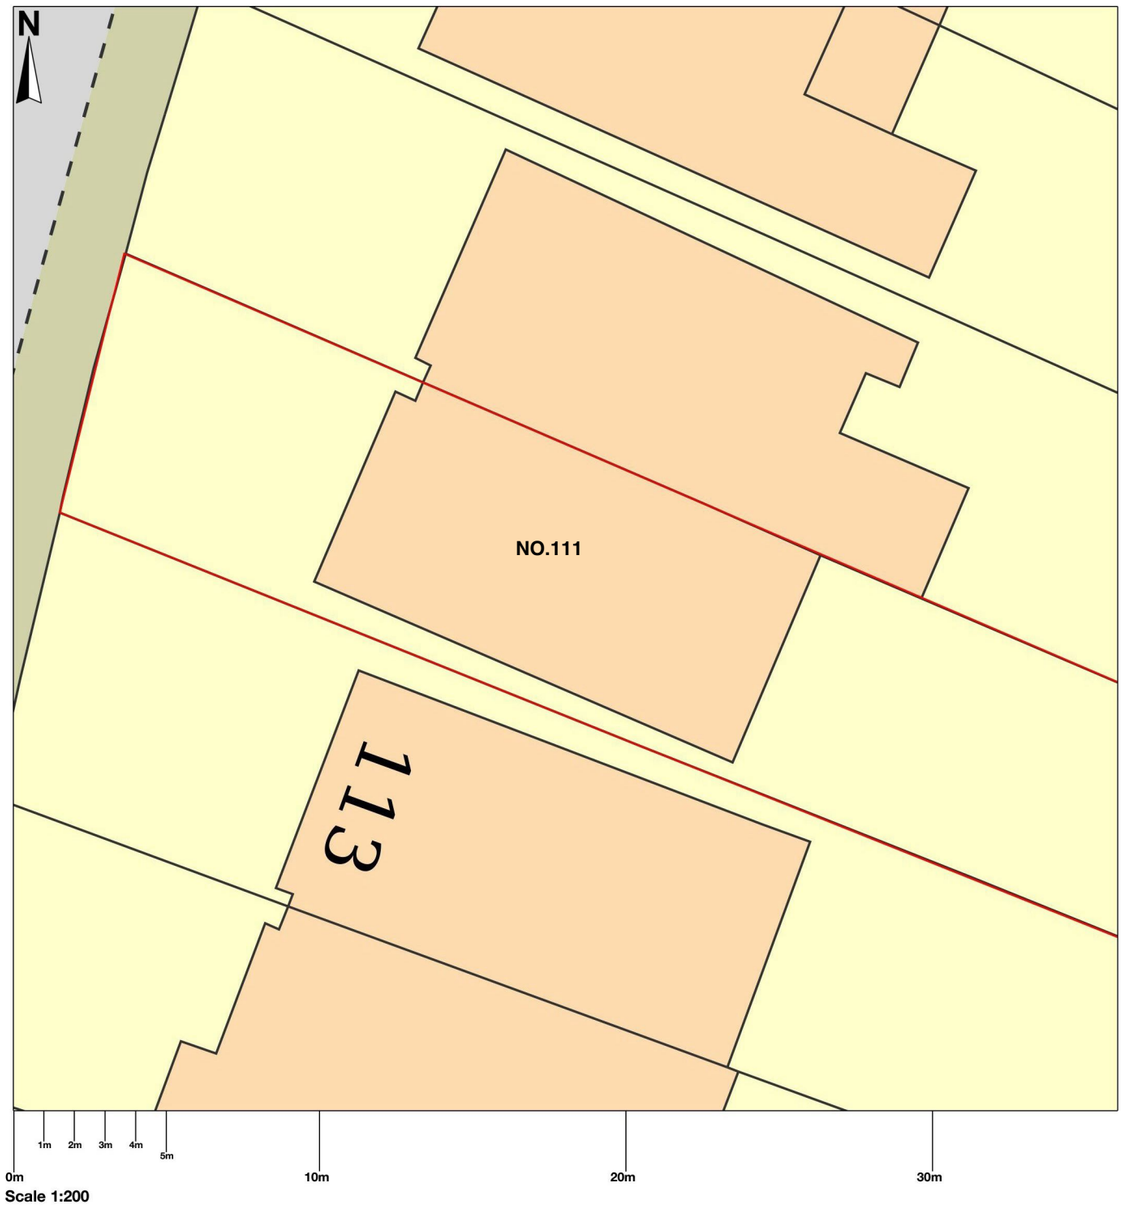


Scale 1:200

© Crown copyright and database rights 2026 OS 100054135. Map area bounded by: 529517,174164 529553,174200. Produced on 17 August 2026 from the OS National Geographic Database. Supplied by UKPlanningMaps.com. Unique plan reference: b36f/uk/1459752/1953285

Ordnance Survey
Licensed Mapping

MALONE+ PIKE ARCHITECTS

malonepike.com
53 Webbs Road, SW11 6RX
info@malonepike.com
© M+P Architects 2026

client
Bartjan + Melissa

project name + address
111 Rodenhurst Road
London SW4 8AF

drawing title
Block Plan

drawn by
CAP

date of issue
19.08.26

revision
Planning - REVA

scale
1:200 @ A3

drawing number
P-868-02

N

All dimensions must be taken from stated figures only, scale at risk.
Contractors must verify all dimensions and site conditions on site prior to works.
This drawing must be read in conjunction with all relevant structural and services drawings
No work is to proceed from this drawing without the appropriate status and revision.
This drawing is copyright Malone + Pike Architects Ltd
All design remains the property of Malone + Pike Architects Ltd until fees paid in full.