


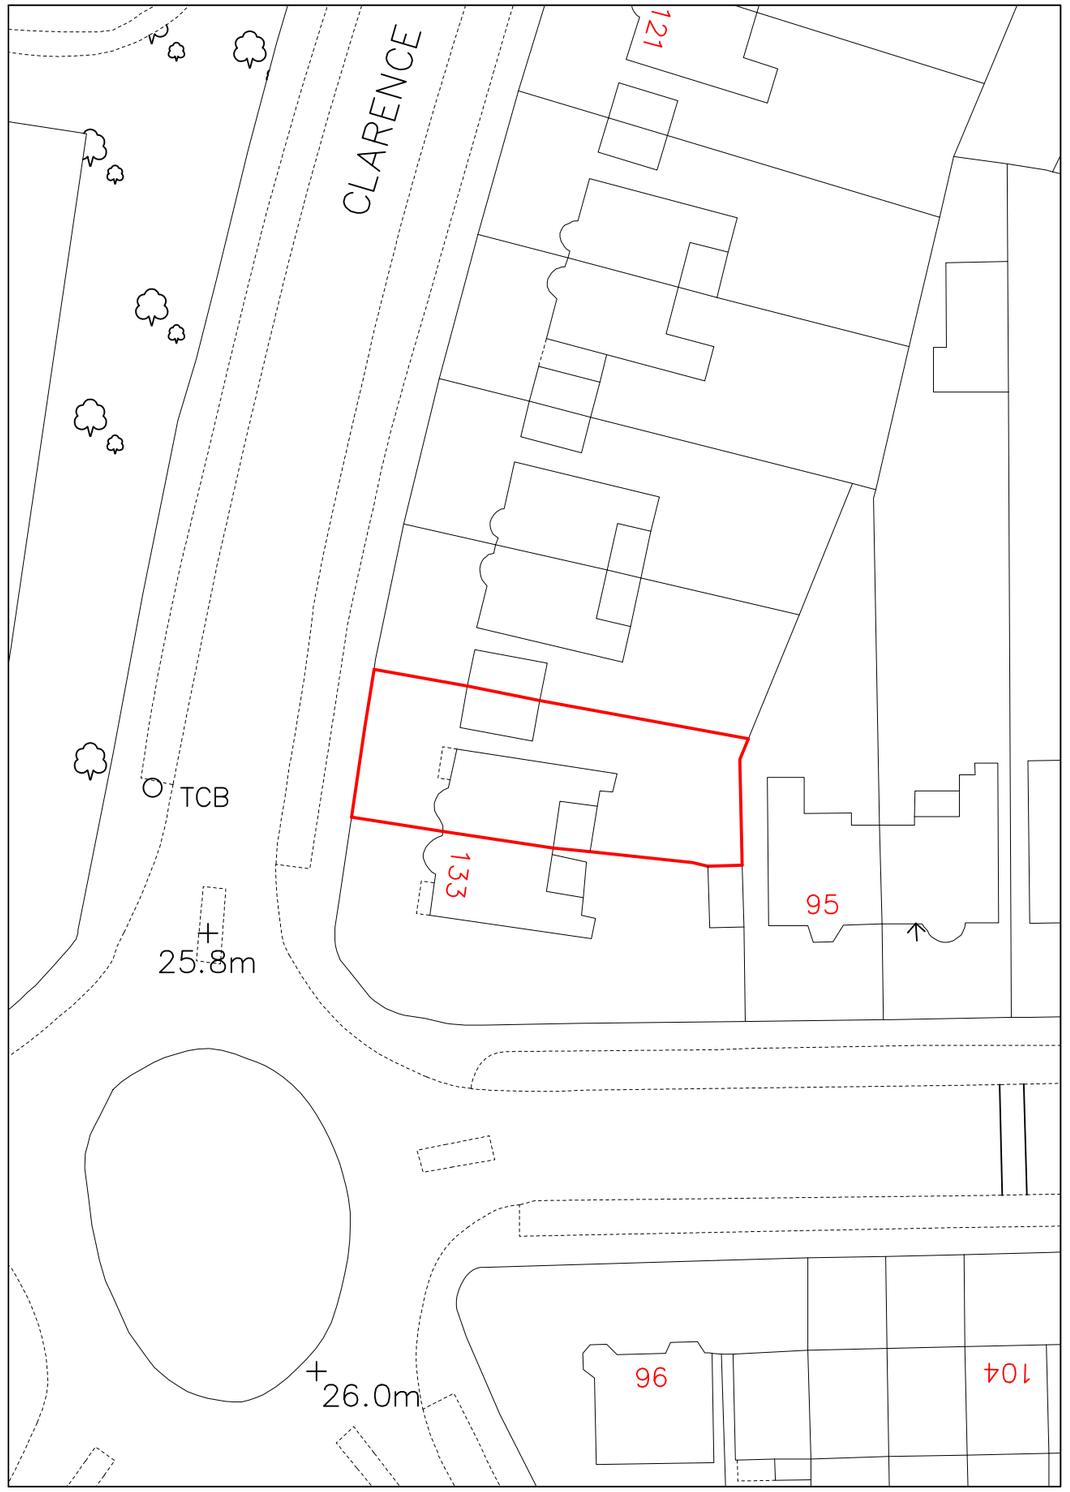

N

SCALE BAR [1:1250 @ A3]
0 10 20 30 40 50 60m

1	SITE LOCATION
	SCALE 1 : 1250

SCALE BAR [1:500 @ A3]
0 5 10 15 20 25m

2	BLOCK PLAN
	SCALE 1 : 500

Notes:
1- This drawing is not for construction;
2- All Dimension are in millimeters;
3- This drawing has been drawn to scale for the purposes of obtaining local authority approval. Dimensions are not to be scaled directly from drawings;
4- All dimensions are to be checked on site and the Structural Engineer is to be inform of any discrepancies before construction commences;
5- All structural elements to be agreed with local authority Building Control prior to commencement of works.
6- All references to drawings refer to current revision of that drawing;
7- The Copyright of this drawing belongs to Revive Renovations & Licensing.
8- Attention is drawn to the provisions of the party wall act 1996. Legal boundaries should be determined by others.

FOR PLANNING ONLY

1000+
Planning Approvals In The Borough Of Wandsworth

1000+
Planning Approvals In All Other SW Boroughs

1000+
Planning Approvals In All Other London Boroughs

Revive
Planning & Renovations Ltd
Planning Consultancy
Planning Applications
Drawings & Appeals
www.revive-renovations.com
07702 322 072
reception.revive@outlook.com
joe.revive@live.co.uk

client
131 Clarence Ave, SW4 8LX

project
HOUSEHOLDER APPLICATION
SINGLE STOREY SIDE EXTENSION

drawing title
LOCATION PLAN

date	scale	dwn
SEPTEMBER 2026	N/A	O.M

drawing number	sheet no.	rev
01	01 of 20	-